Path: ---- | File Name: 01 - Overall Location Plan_Rev C.dwg

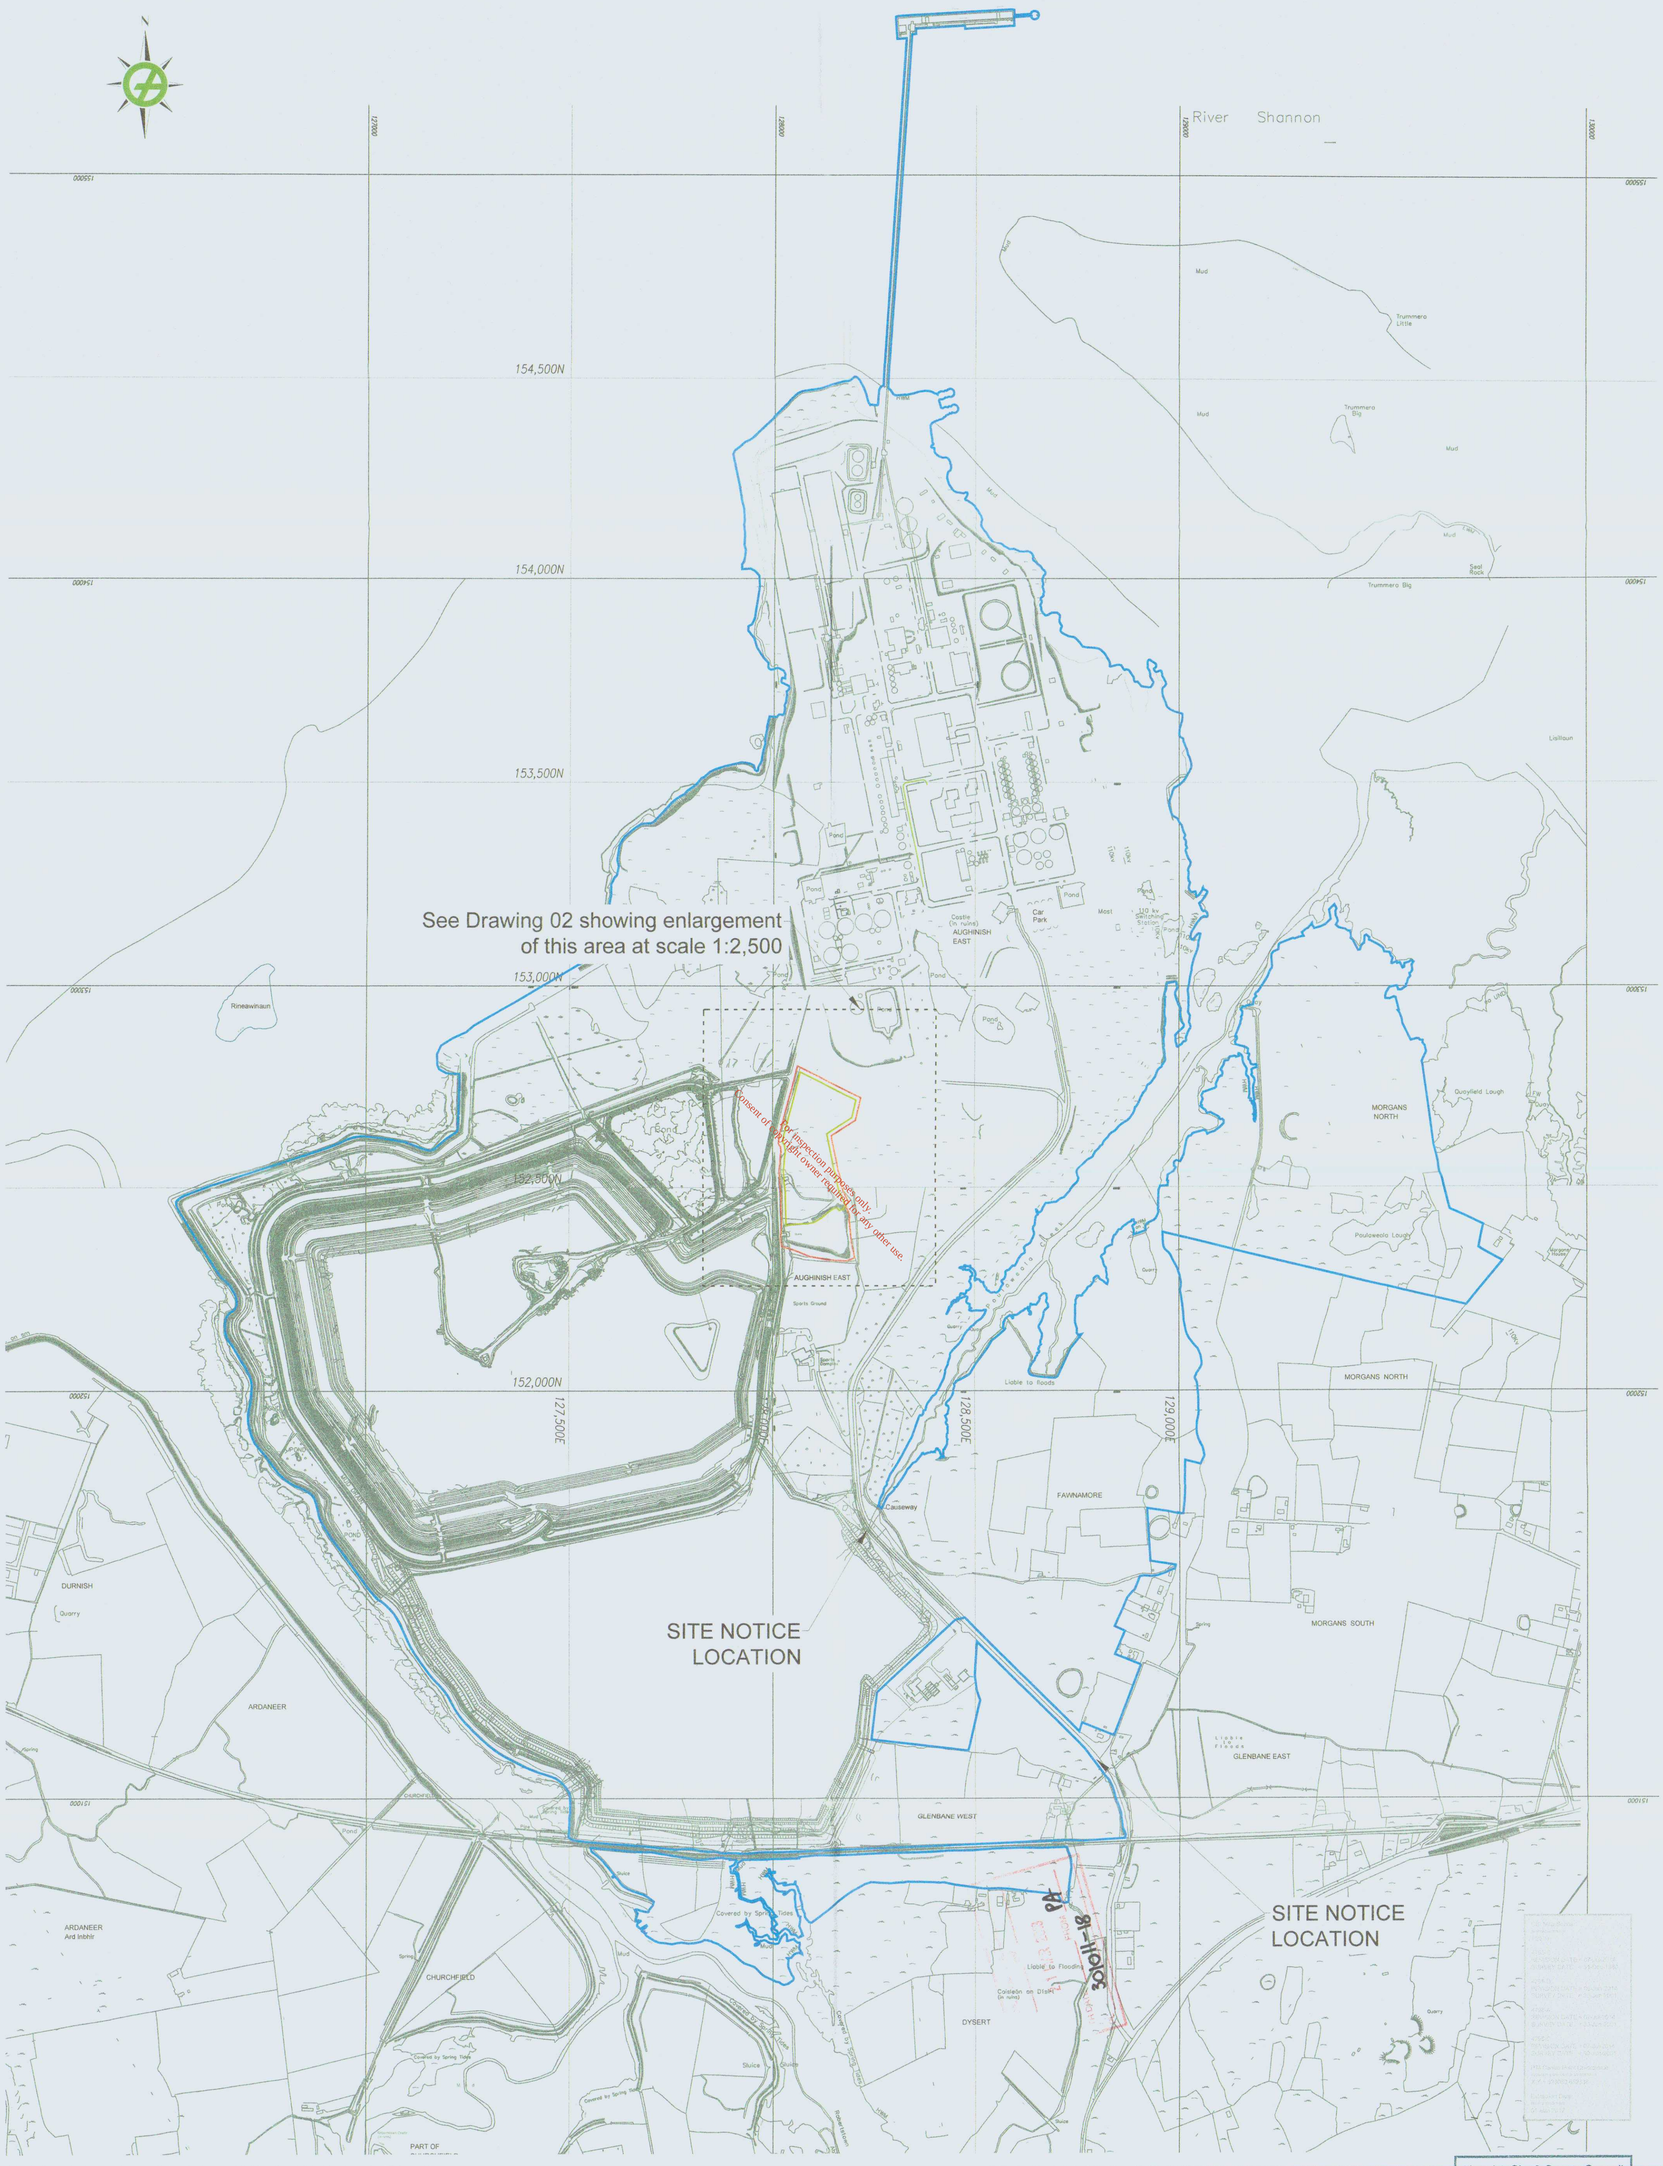

For inspection purposes only. Consent of copyright owner required for any other use.

0 300 600 900m

1:7,500

LEGEND

- APPLICATION EXTRACTION BOUNDARY
- APPLICATION SITE BOUNDARY
- APPLICATION OWNERSHIP BOUNDARY

NOTES:

GRID REFERENCES ARE IN METRES & TO IRISH NATIONAL GRID.

LEVELS ARE IN METRES & TO O.S. DATUM.

DIMENSIONS ARE IN METRES.

CLIENT

AUGHINISH ALUMINA LTD.

CONSULTANT

Golder Associates

YYYY-MM-DD	2017-Jun-06
PREPARED	POB
DESIGN	POB
REVIEW	BB
APPROVED	BB

PROJECT

BORROW PIT DEVELOPMENT

Limerick City & County Council
26 JUL 2017
Planning and Environmental Services

TITLE

OVERALL SITE LOCATION PLAN

PROJECT No.	DRAWING No.	Rev.	SCALE
1667376	01	C	1:7,500 A1

IF THIS MEASUREMENT DOES NOT MATCH WHAT IS SHOWN, THE SHEET SIZE HAS BEEN MODIFIED FROM: ISO A1

25 mm

0

EPA Export 02-08-2019:03:55:01