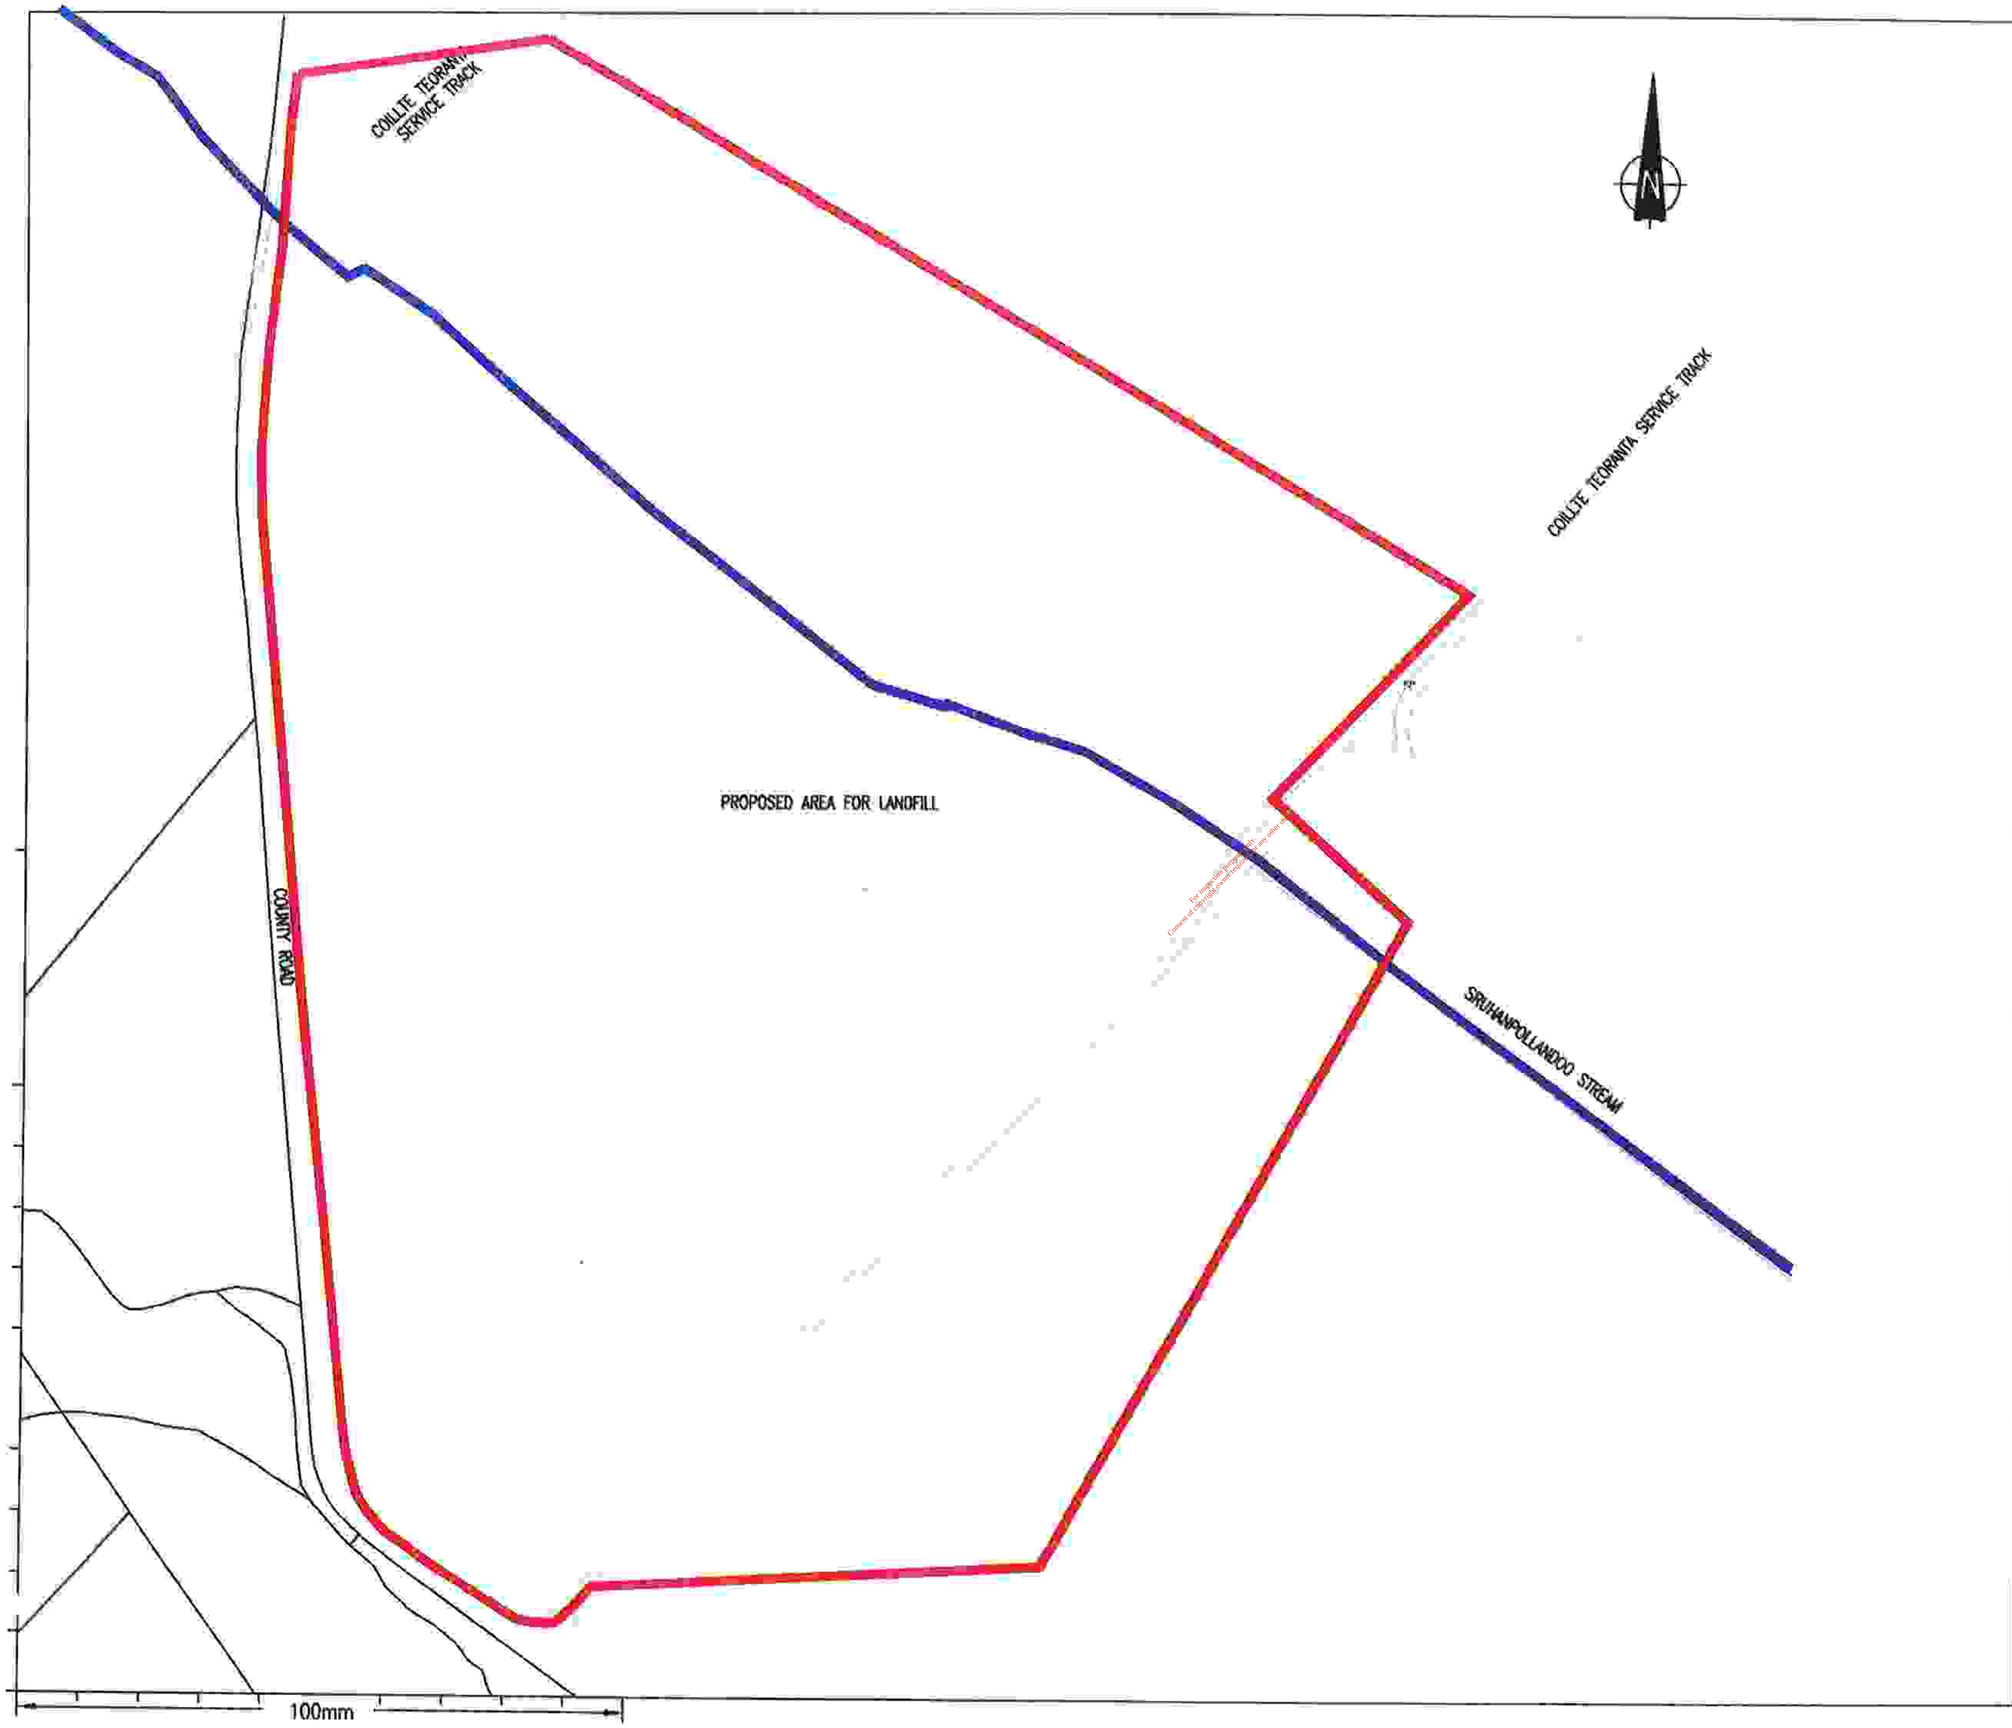

NOTES

KEY

PROPOSED SITE BOUNDARY

REV	DESCRIPTION	BY DATE	CHECK DATE

DRAWN BY P.M. DATE OCT 04	CHECK BY A.M.G DATE OCT 04	APPROVED D.D. DATE OCT 04
PLOT SCALE 1:2000	SCHEDULES	SHEET SIZE A3

CLIENT
DONEGAL COUNTY COUNCIL

PROJECT
MEENABOLL WASTE LICENCE APPLICATION

TITLE
SITE PLAN

RPS Kirk McClure Morton
CONSULTING ENGINEERS
ELMWOOD HOUSE
74 BOUCHER ROAD
BELFAST BT12 6RZ
TEL: 028 9068 7914
FAX: 028 9066 8286
www.kirkmccluremorton.com

ARCHITECT

DRAWING No. 5234.50/03

REVISION

DWG. STATUS	
PRELIM.	●
TENDER	
CONST.	
RECORD	

For inspection purposes only.
Consent of copyright owner required for any other use.

EPA Export 25-07-2013:13:34:11