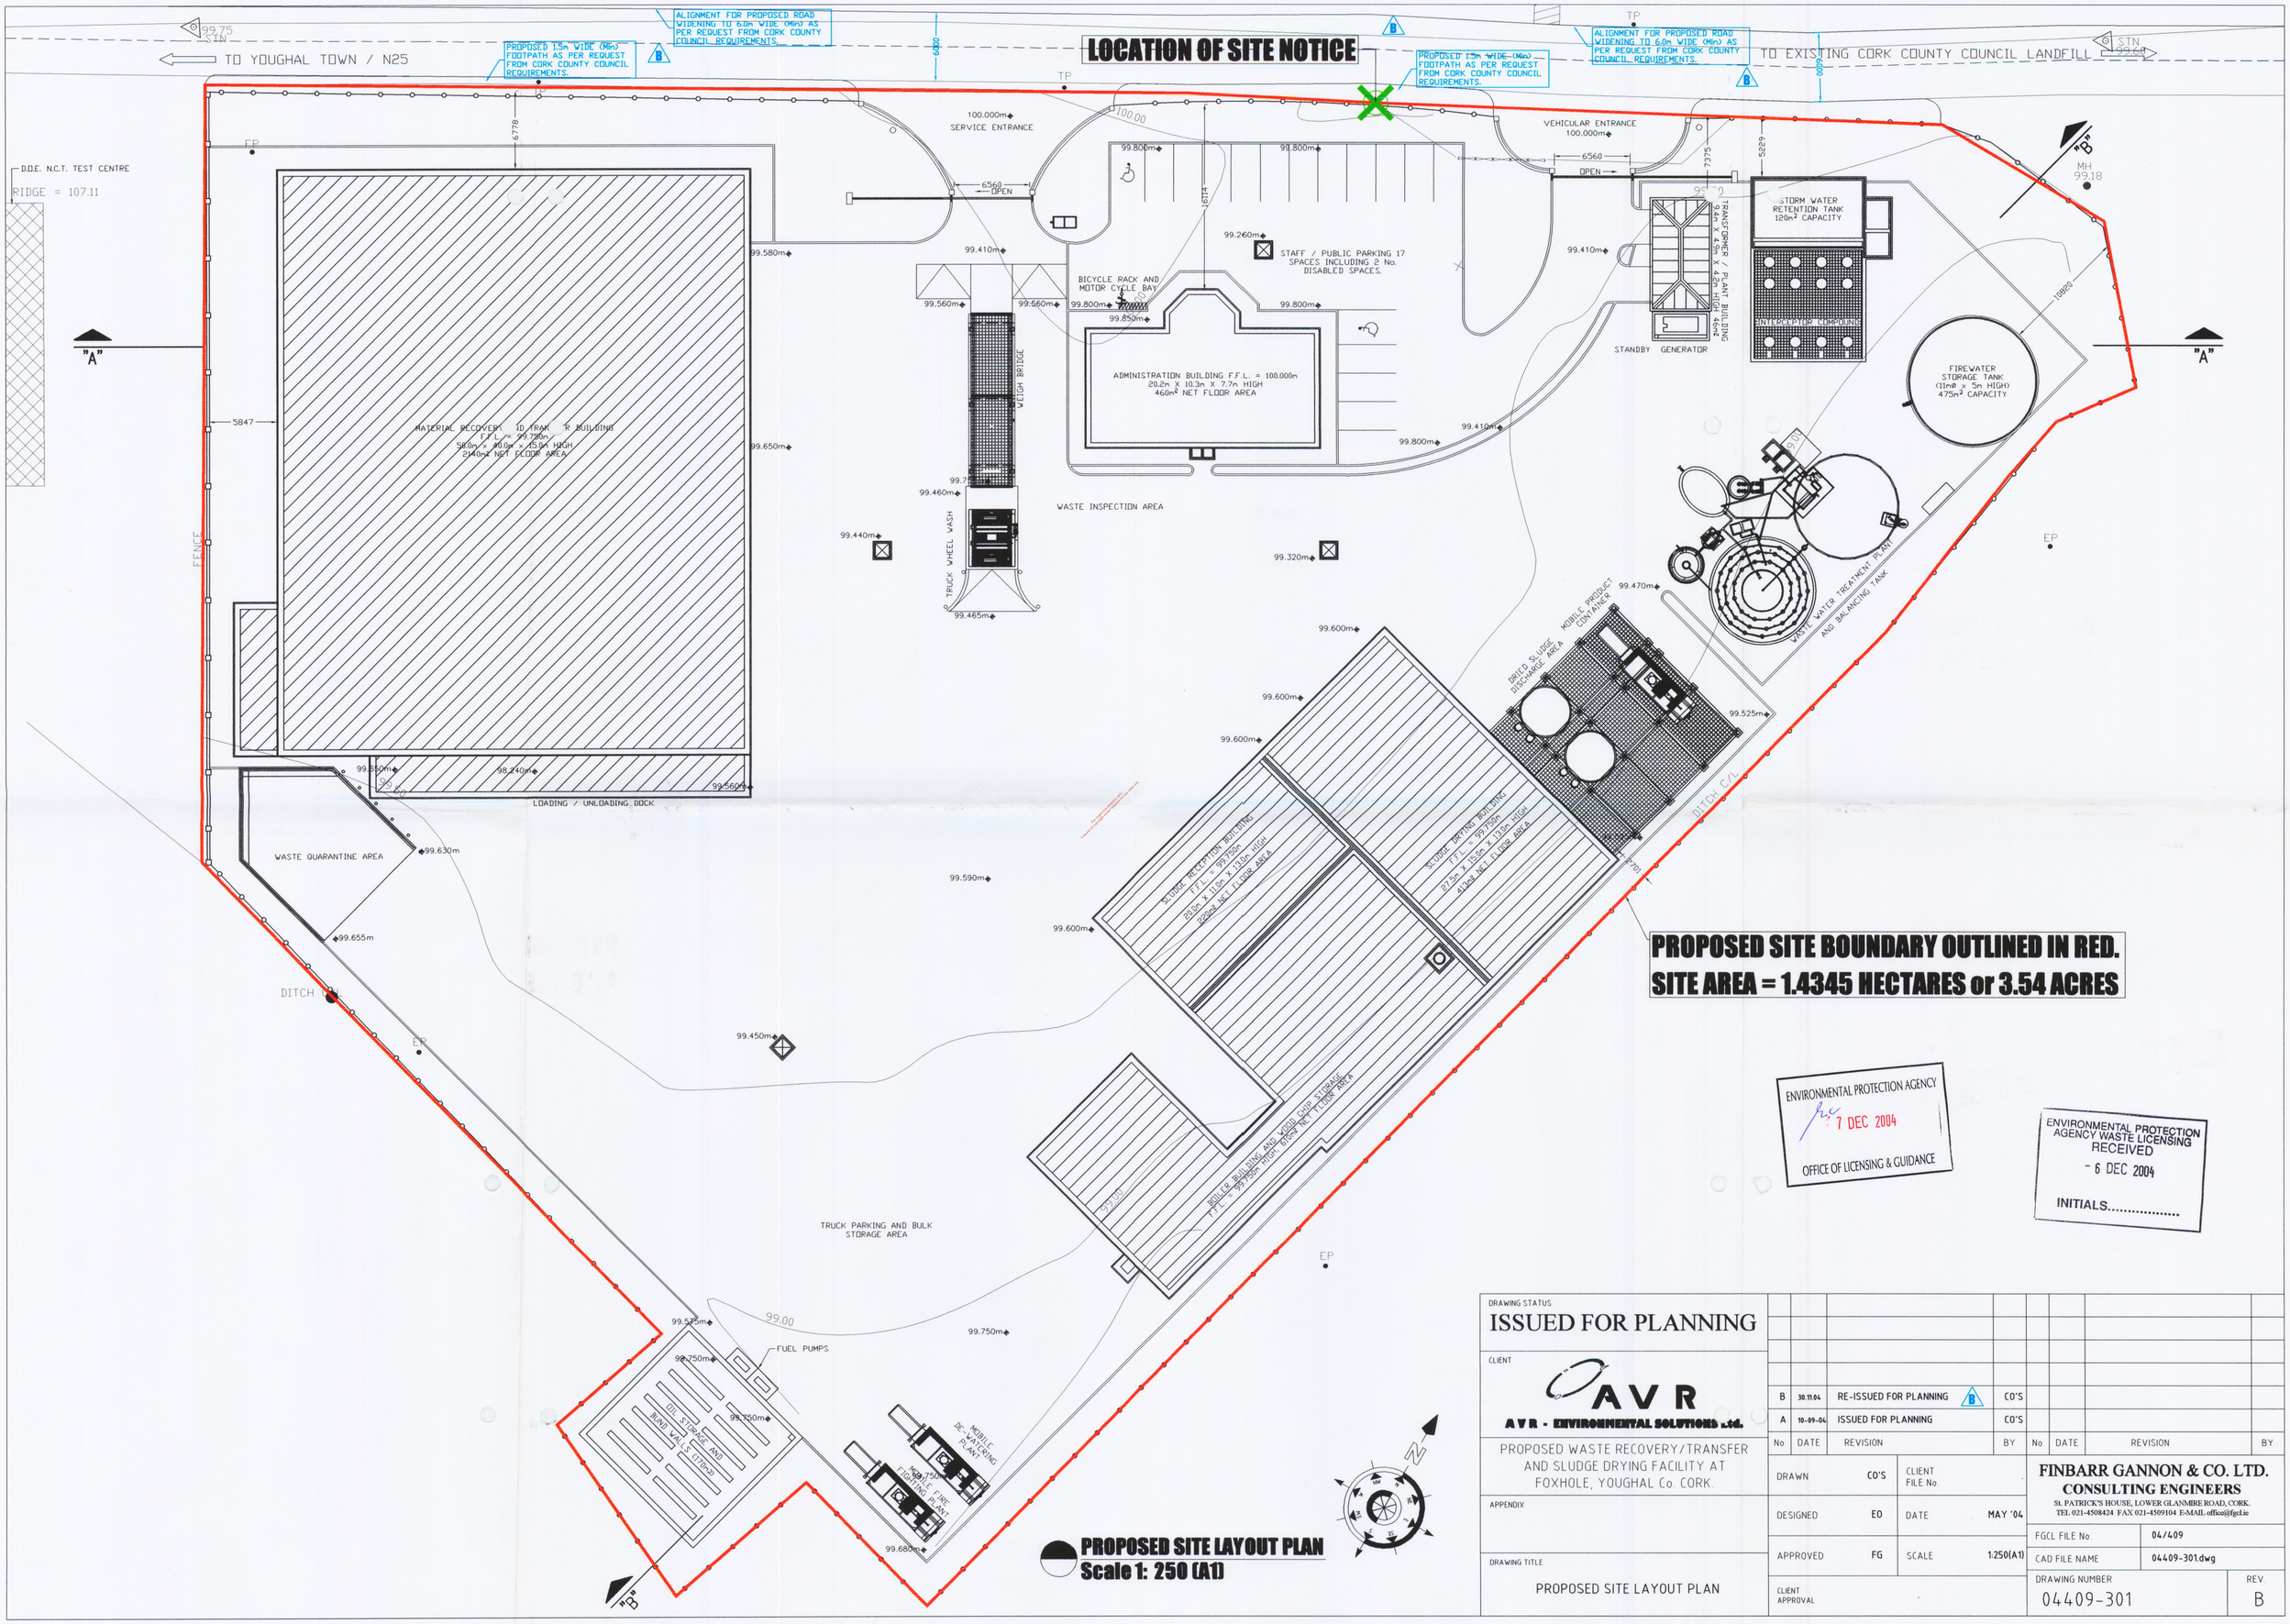

DRAWING STATUS
ISSUED FOR PLANNING

CLIENT
AVR
AVR - ENVIRONMENTAL SOLUTIONS Ltd.

PROPOSED WASTE RECOVERY/TRANSFER AND SLUDGE DRYING FACILITY AT FOXHOLE, YOUGHAL Co. CORK

APPENDIX

DRAWING TITLE
PROPOSED SITE LAYOUT PLAN

No.	DATE	REVISION	BY
B	30.11.04	RE-ISSUED FOR PLANNING	CO'S
A	10-09-04	ISSUED FOR PLANNING	CO'S

DRAWN	CO'S	CLIENT FILE No.	
DESIGNED	EO	DATE	MAY '04
APPROVED	FG	SCALE	1:250(A1)
CLIENT APPROVAL			

FINBARR GANNON & CO. LTD.
CONSULTING ENGINEERS
ST. PATRICK'S HOUSE, LOWER GLANMIRE ROAD, CORK.
TEL 021-4508424 FAX 021-4509104 E-MAIL office@fgcl.ie

FGCL FILE No.	04/409
CAD FILE NAME	04409-301.dwg
DRAWING NUMBER	04409-301
REV	B