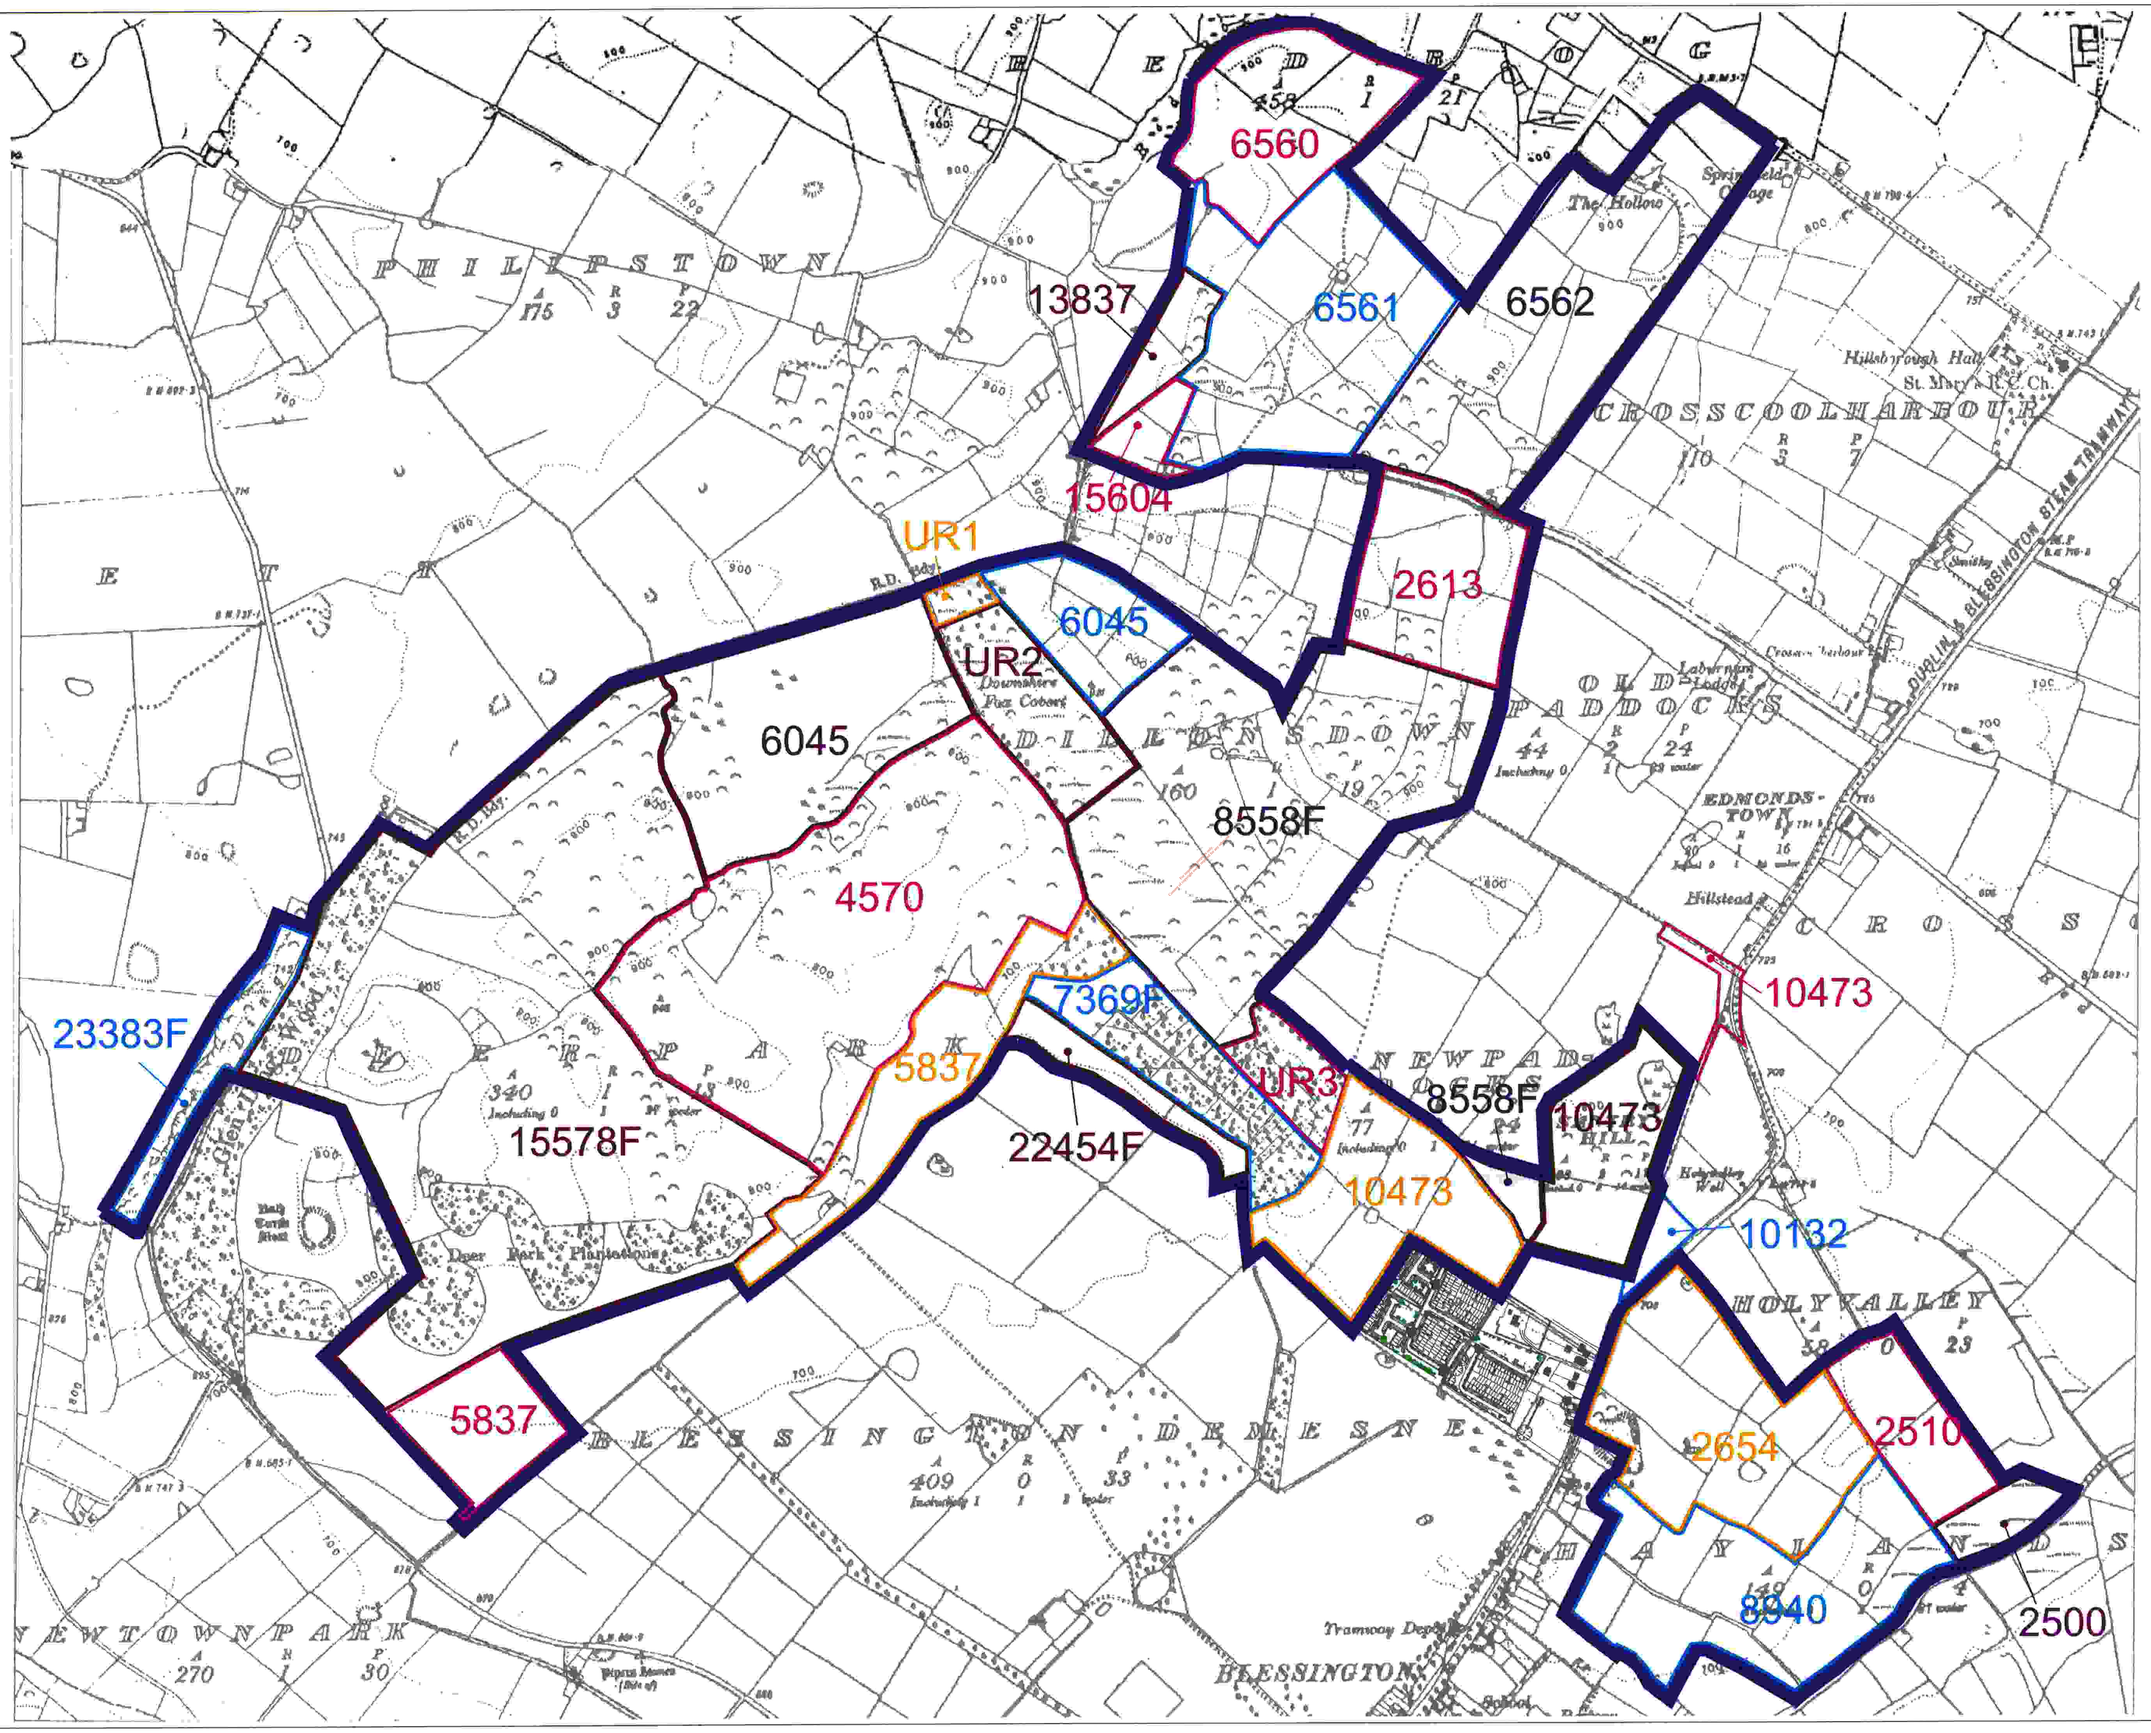

NOTES:
1. SURVEY INFORMATION PROVIDED BY ROADSTONE. REF 1324D3D.DWG

LEGEND (PLAN)

Applicants Landholding (233.5 ha)

10132 Land Folio Number

Environmental Protection Agency
Waste Licensing
Received - 7 DEC 2004
Initials

PMC	DL	TP	7/12/04
Drawn by	Checked by	Approved by	Date
0	Dec 04	JBA	
Revision	Issue Date	Issued By	Comments

roadstone

Roadstone Dublin Ltd.
Fortunestown
Tallaght
Dublin 24

Site: Lands at Blessington, Co. Wicklow
Project: Waste Licence Application
Drawing: **Land Folio Details**

Date: December 2004
Scale: 1:5000
Drawing No. B1.2

JBA

SLR

DUNDRUM BUSINESS PARK
WINDY ARBOUR
DUBLIN 14
T: 01 2964667
F: 01 2964676
www.csa.ie