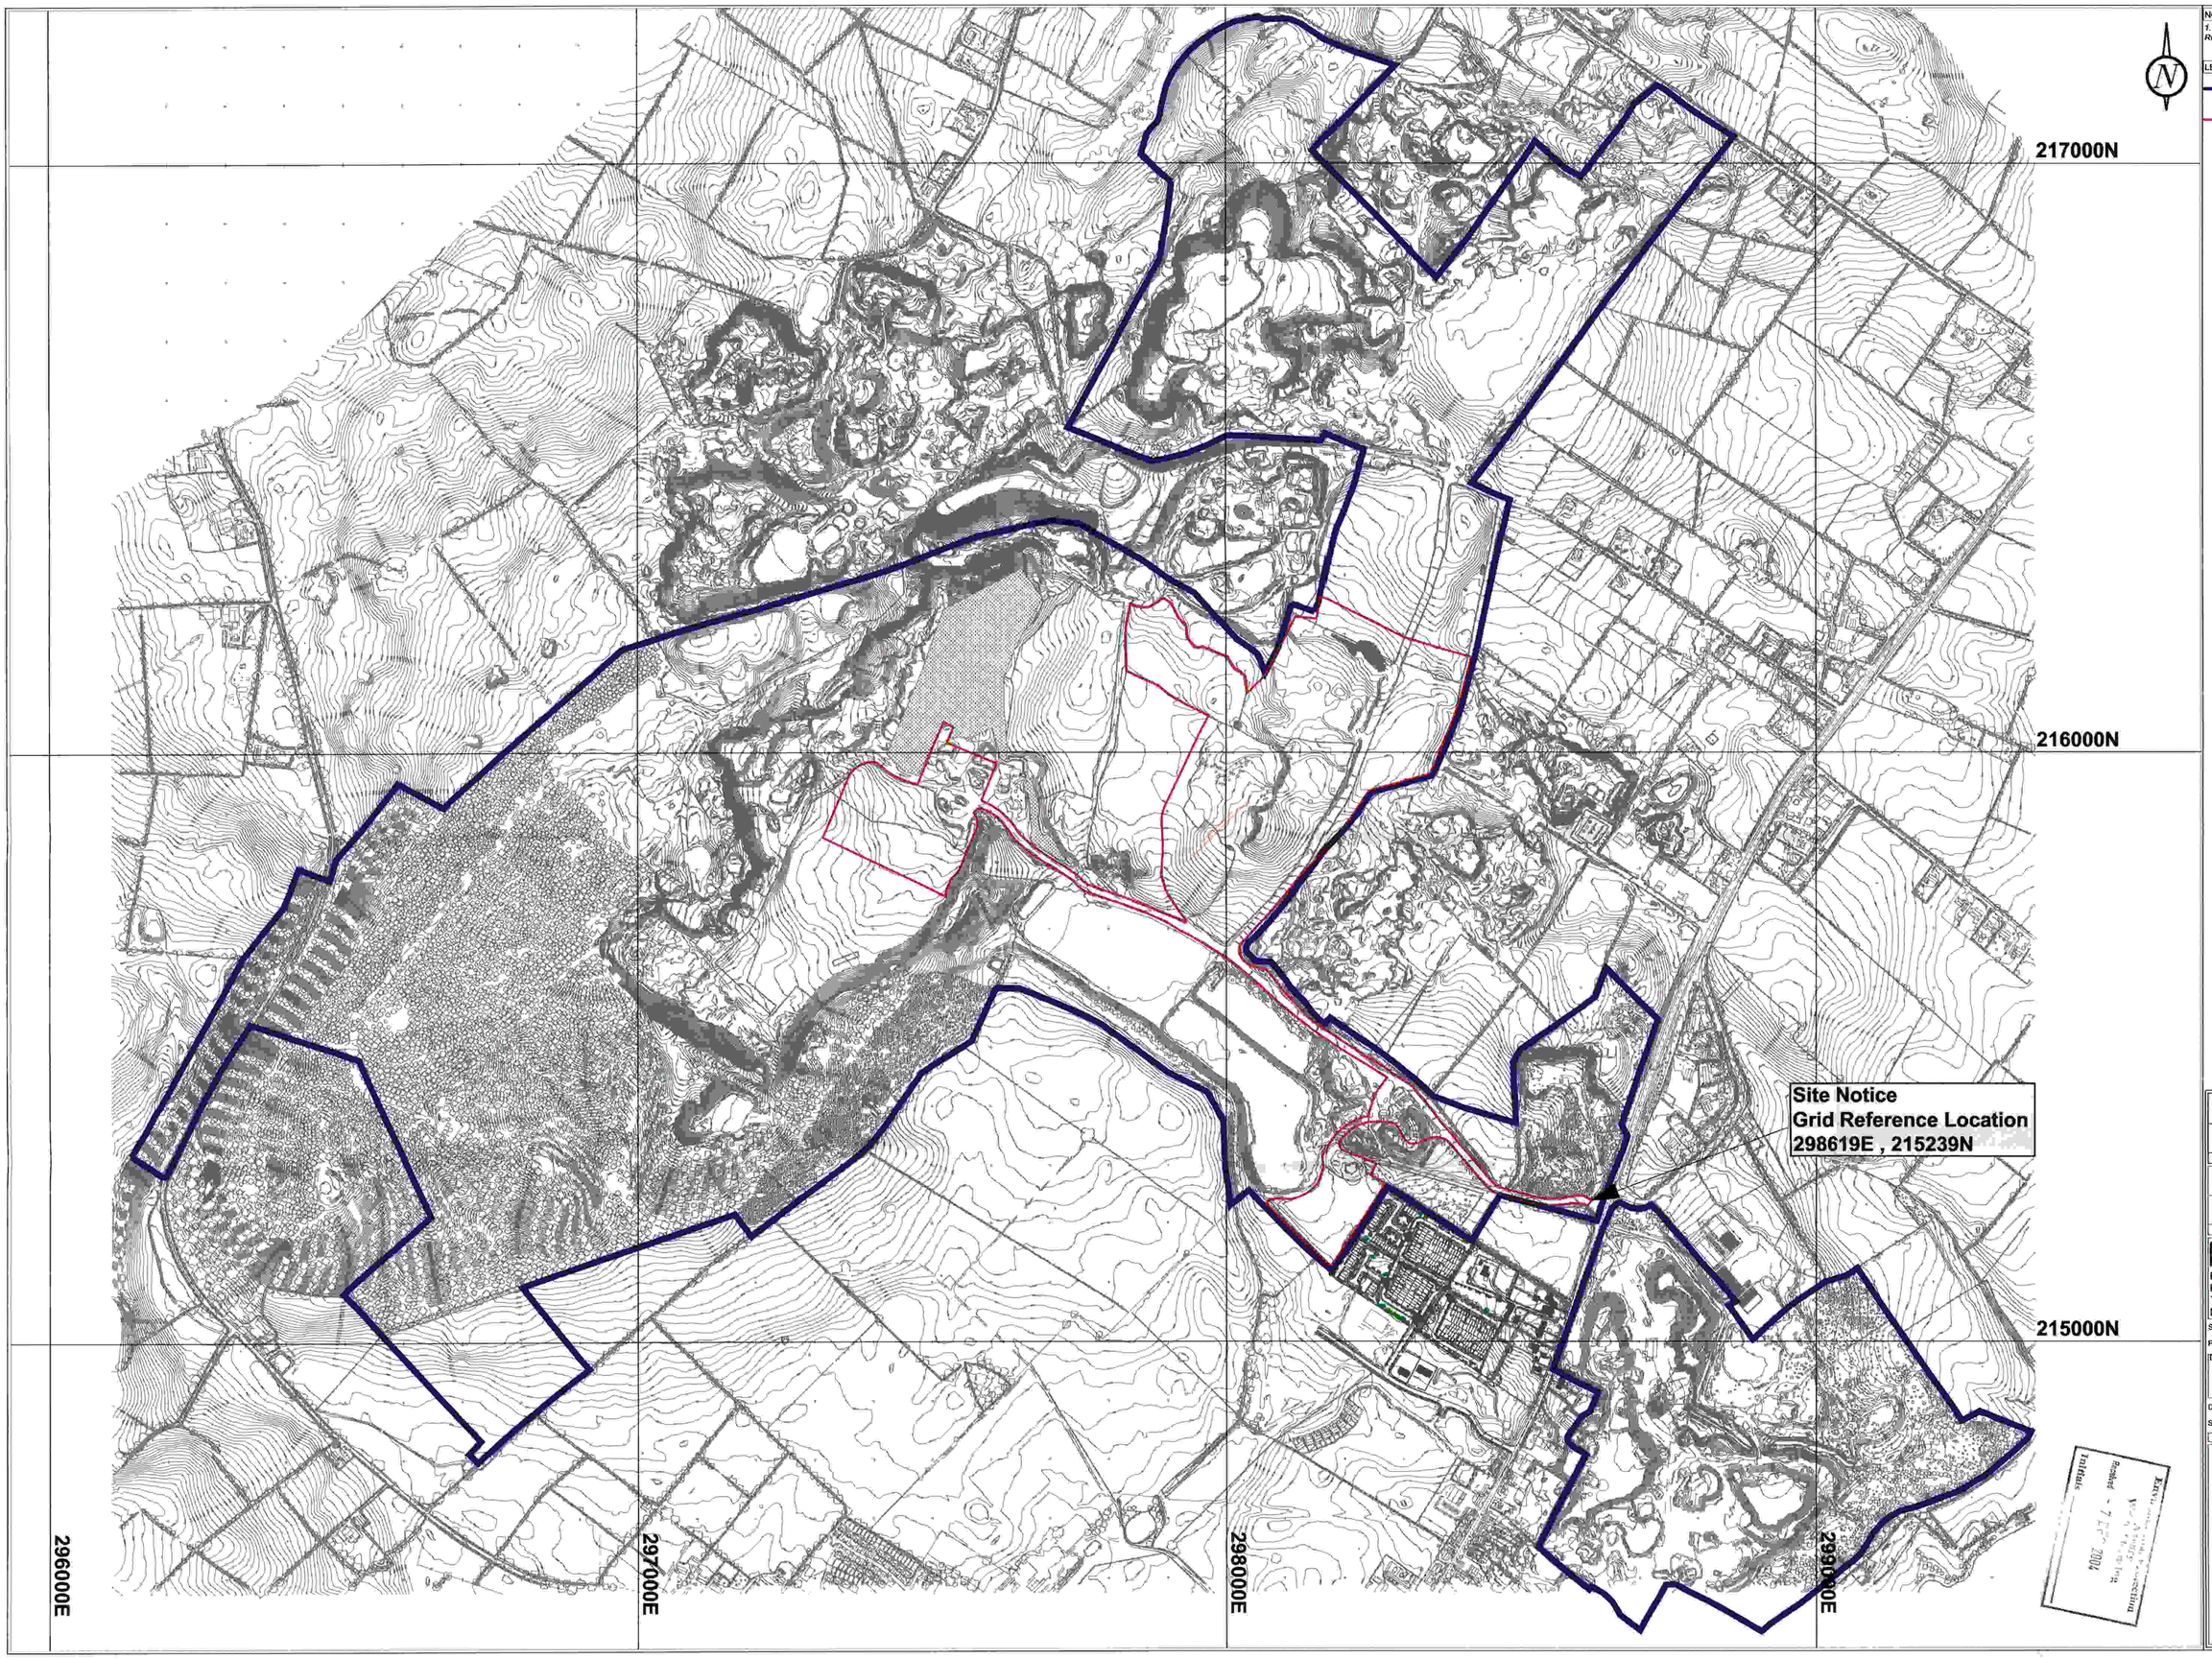

NOTES

1. SURVEY INFORMATION PROVIDED BY ROADSTONE. REF 1324D3D.DWG

LEGEND (PLAN)

- Applicant's Landholding (267 ha)
- Waste Licence Application Area (27.6 ha)

Drawn by	Checked by	Approved by	Date
PMC	DL	TP	7/12/04

Revision	Issue Date	Issued By	Comments
0	Dec 04	JBA	

roadstone

Roadstone Dublin Ltd.
Fortunestown
Tallaght
Dublin 24

Site: Lands at Blessington, Co. Wicklow

Project: Waste Licence Application

Drawing: **Site Plan**

Date: December 2004

Scale: 1:5000

Drawing No. **B2.1**

JBA

SLR

DUNDRUM BUSINESS PARK
WINDY ARBOUR
DUBLIN 14
T: 01 2964667
F: 01 2964676
www.csa.ie