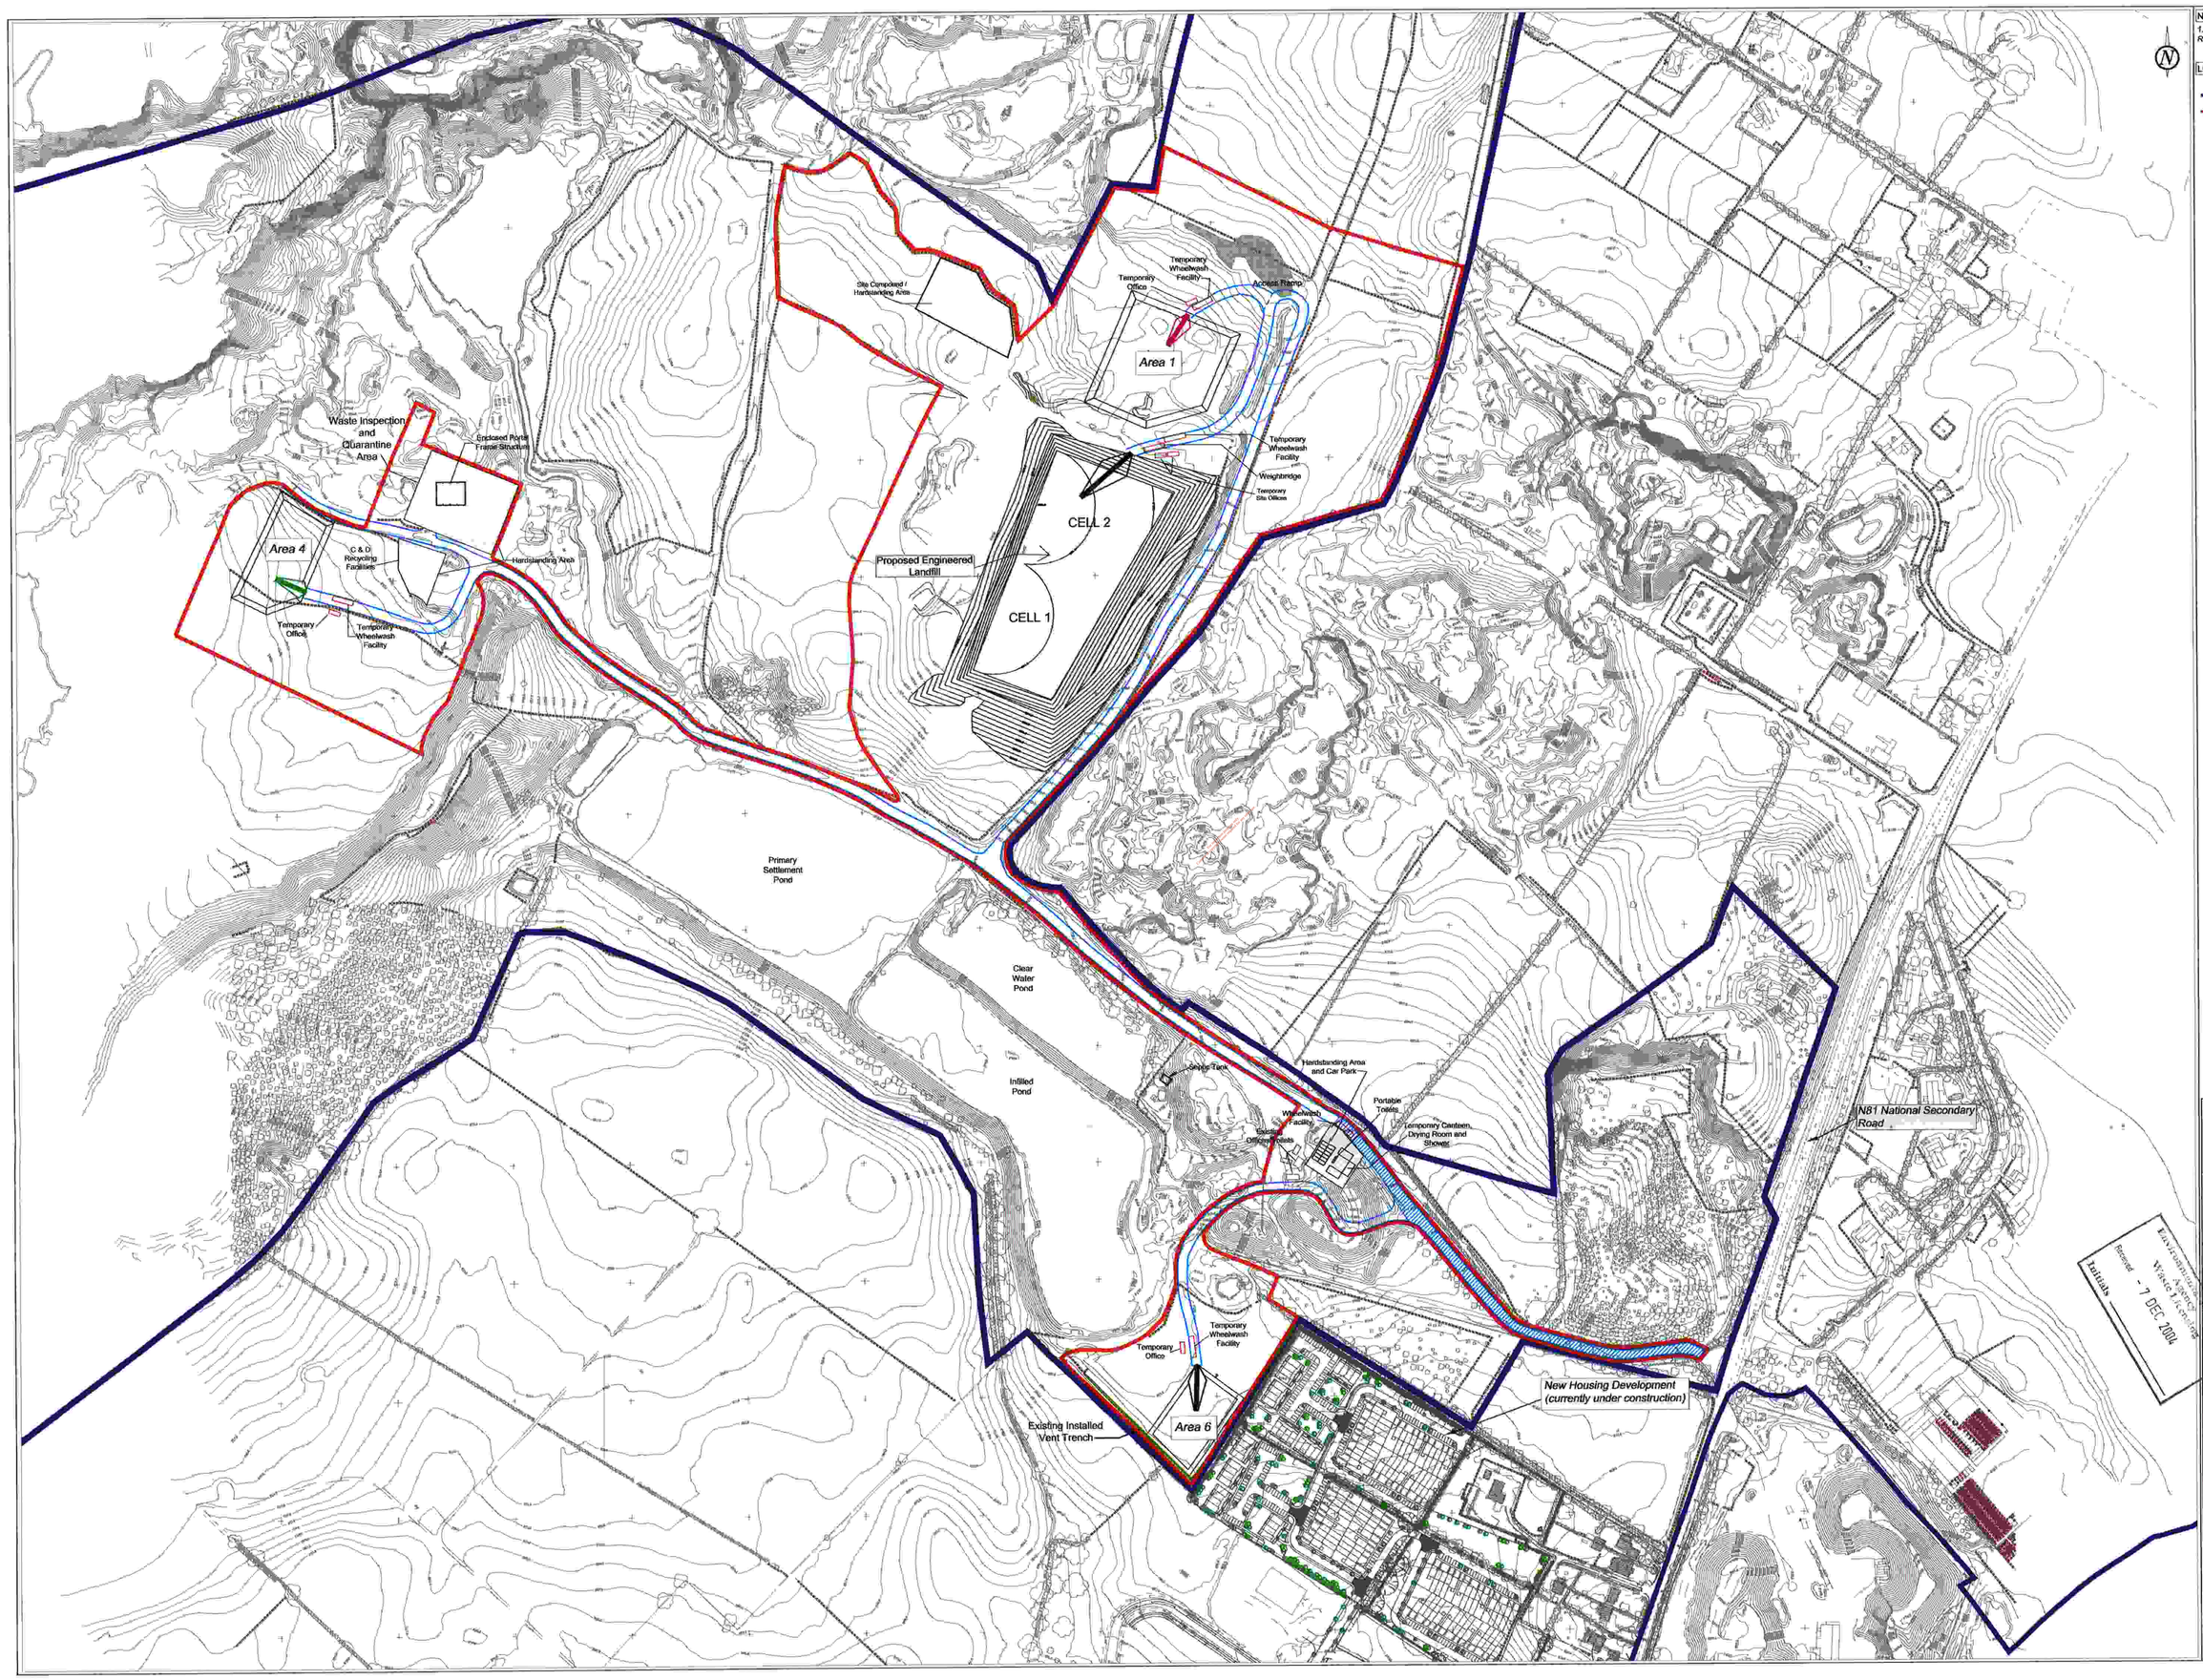

NOTES

1. SURVEY INFORMATION PROVIDED BY ROADSTONE. REF 1324D30.DWG

LEGEND (PLAN)

- Roadstone Landholding Boundary
- Waste Licence Application Area

Drawn by	Checked by	Approved by	Date
JC/PMC	DL	TP	7/12/04

Revision	Issue Date	Issued By	Comments
1	DEC 03	SLR	CELL LAYOUT REVISED
0	JUNE 03	SLR	

Received - 7 DEC 2004
Environmental Agency Waste Licensing

roadstone

Roadstone Dublin Ltd.
Fortunestown
Tallaght
Dublin 24

Site: DORANS PIT

Project: PRELIMINARY DESIGN

Drawing: **Site Infrastructure Layout**

Date: DECEMBER 2004

Scale: 1:2500

Drawing No. **D1.1**

4C.XXX.XX DPCDBnt1.4CSW

JBA

SLR

DUNDRUM BUSINESS PARK
WINDY ARBOUR
DUBLIN 14
T: 01 2964667
F: 01 2964676
www.csa.ie