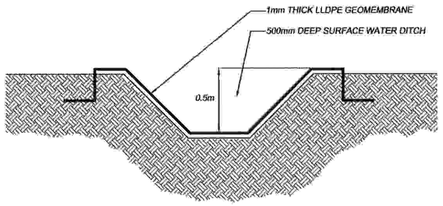

SECTION THROUGH SURFACE WATER DRAINAGE DITCH
1:25

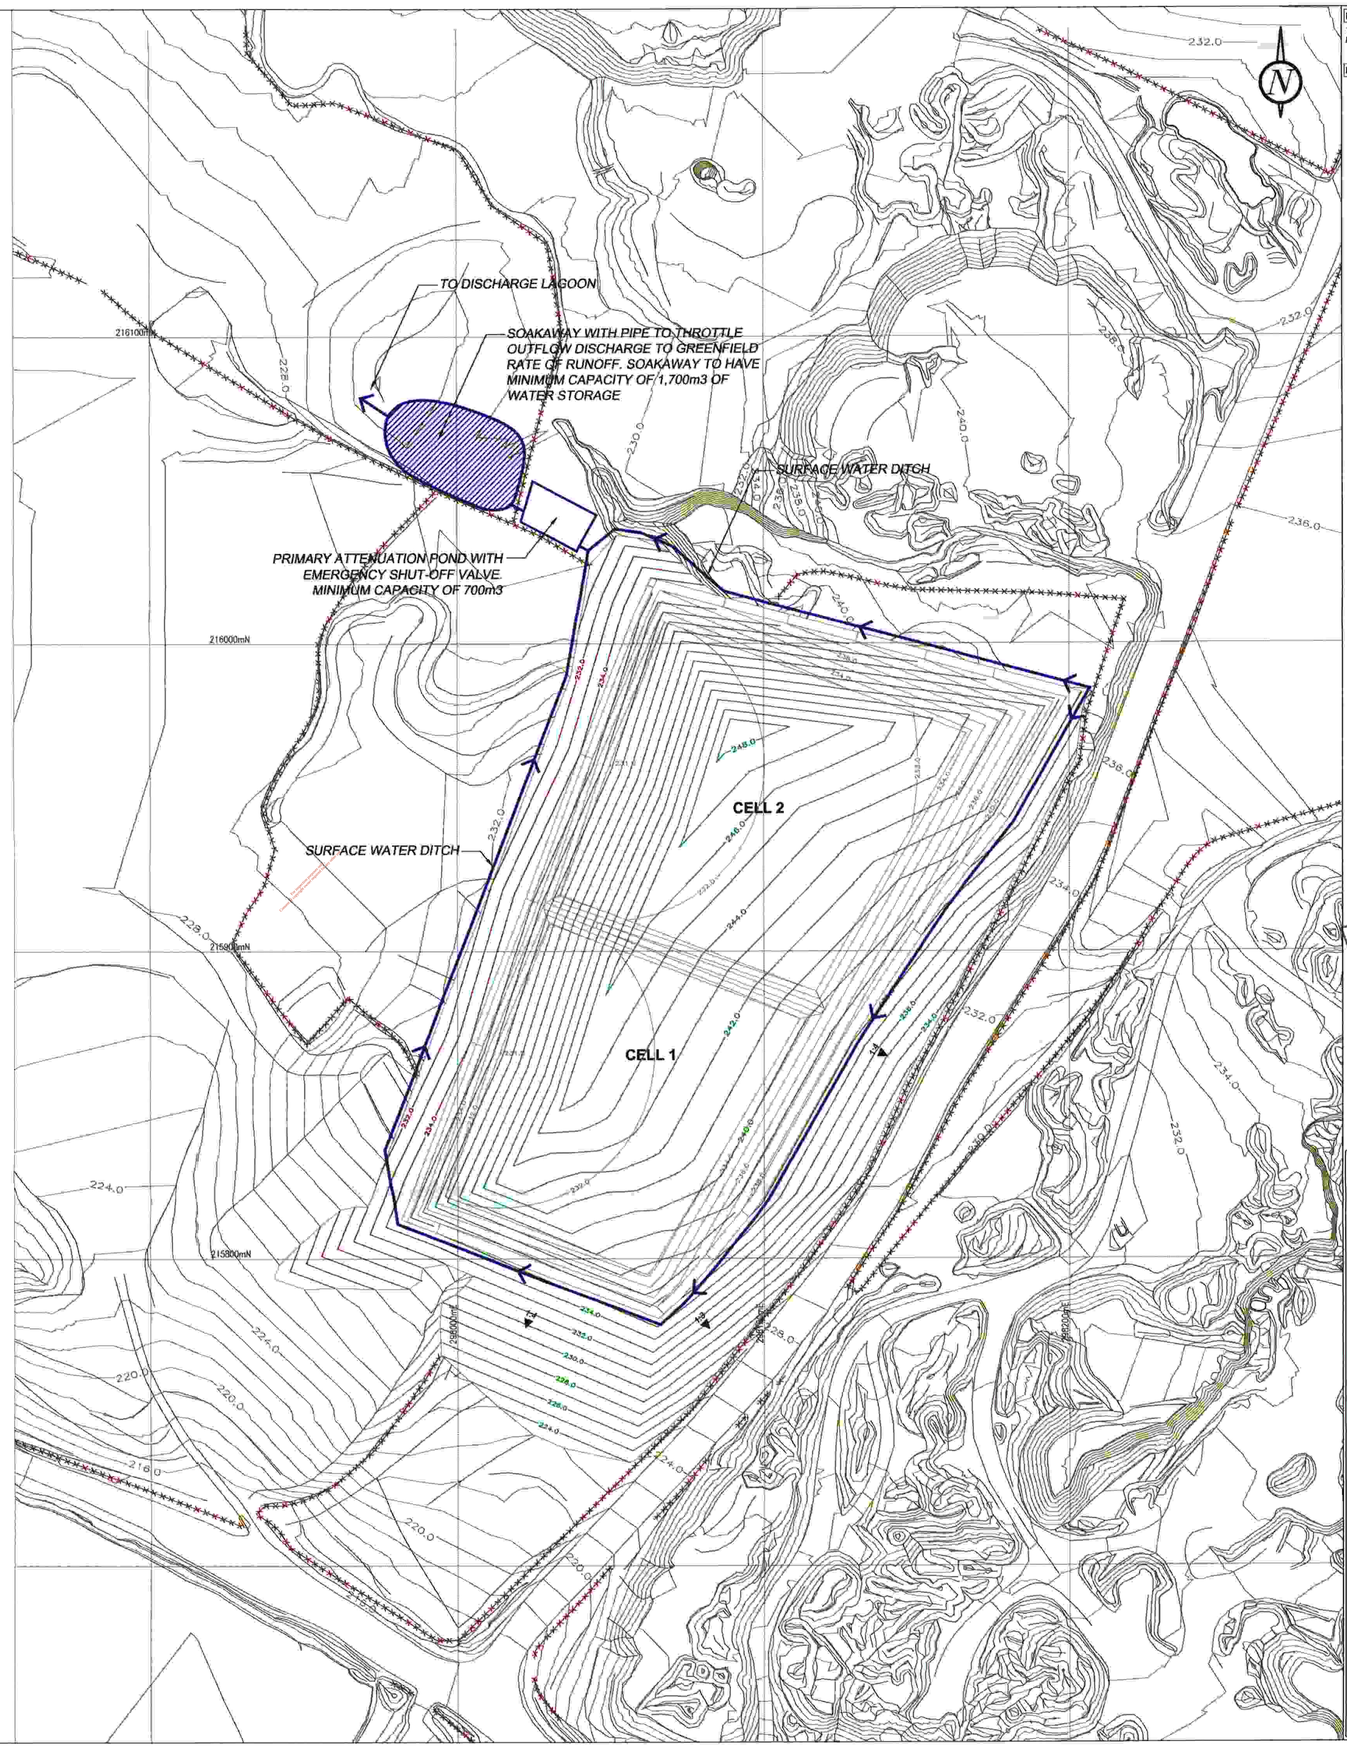

NOTES
1. SURVEY INFORMATION PROVIDED BY ROADSTONE REF 1324D3D.DWG

LEGEND (PLAN)
- 237.0 — EXISTING GROUND CONTOURS
- 235.0 — FORMATION CONTOURS
- 236.0 — TOP OF CLAY LINER CONTOURS
- 238.0 — TEMPORARY WASTE FACE CONTOURS
- 246.0 — FINAL RESTORATION CONTOURS
- SURFACE WATER DITCH

Environmental Protection Agency
Waste Licensing
Received - 7 DEC 2004
Initials

JC	DL	TP	7/12/04
Drawn by	Checked by	Approved by	Date
1	DEC 03	SLR	CELL LAYOUT REVISED
0	JUNE 03	SLR	
Revision	Issue Date	Issued By	Comments

roadstone

Roadstone Dublin Ltd.
Fortunestown
Tallaght
Dublin 24

Site: DORANS PIT
Project: PRELIMINARY DESIGN
Drawing: **Surface Water Management Scheme**
Date: DECEMBER 2004
Scale: 1:1000 (PLAN)
Drawing No. **D1.2**
4C:XXX.XX DPCDlw1 4C8W

JBA
SLR

DUNDRUM BUSINESS PARK
WINDY ARBOUR
DUBLIN 14
T: 01 2964867
F: 01 2964676
www.csa.ie