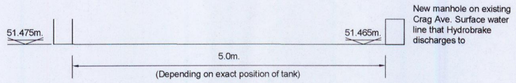

OVERFLOW DETAIL Scale 1:50

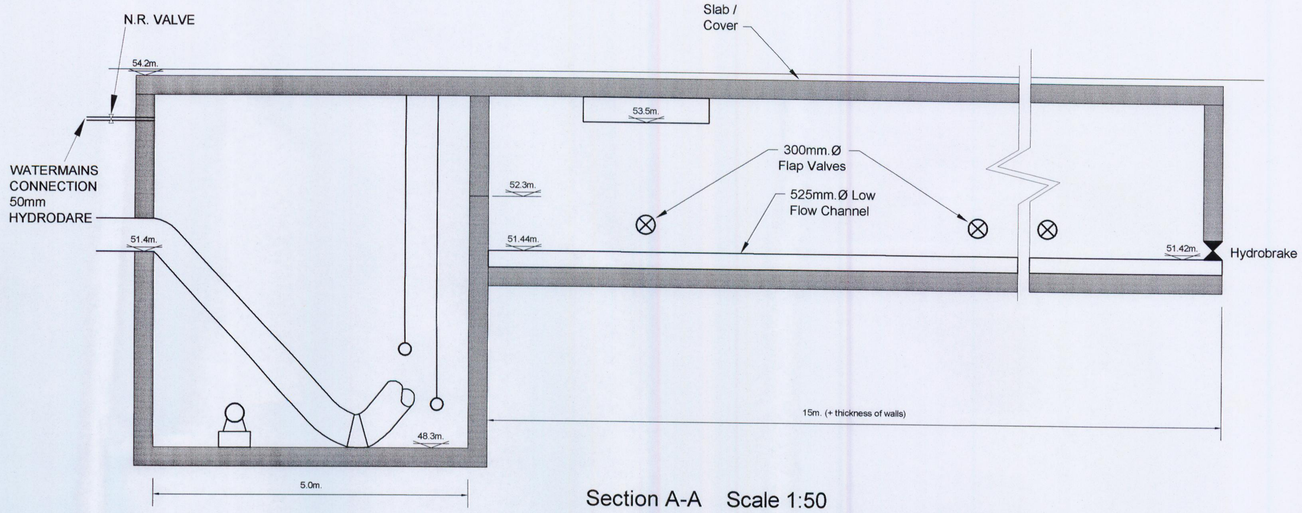

Section A-A Scale 1:50

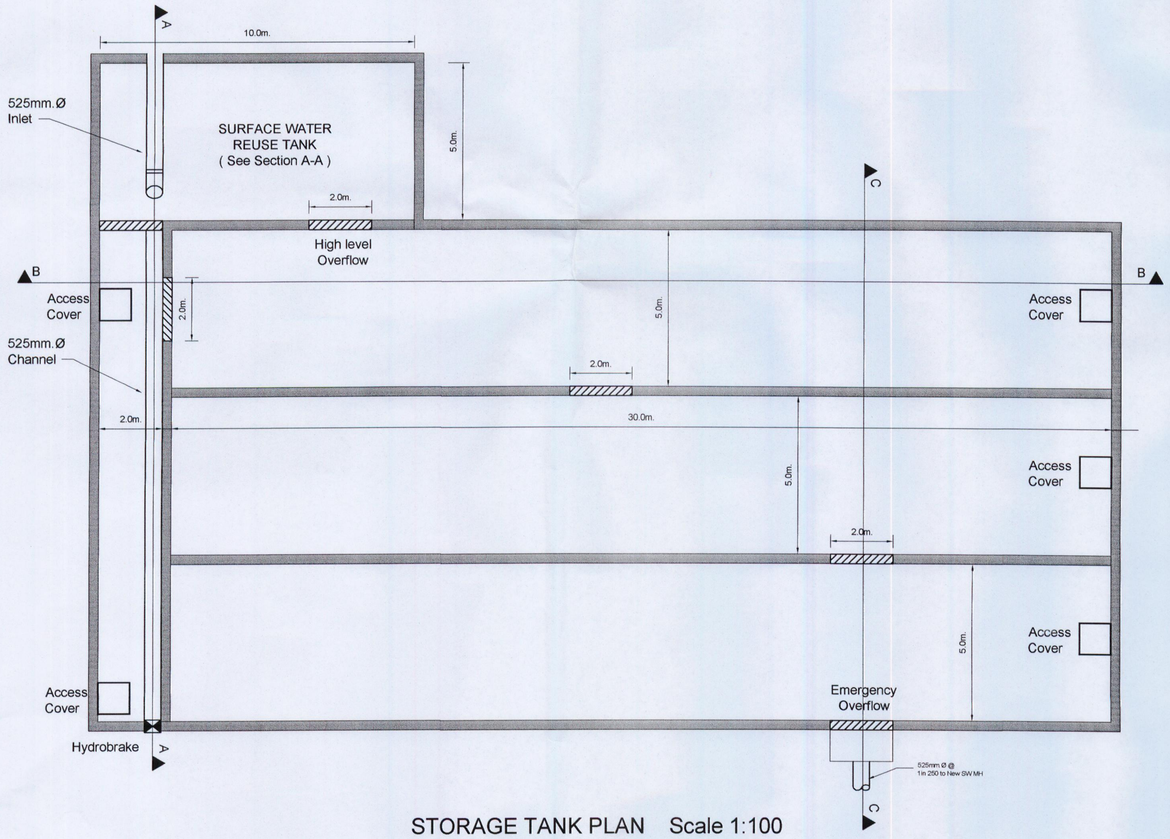

STORAGE TANK PLAN Scale 1:100

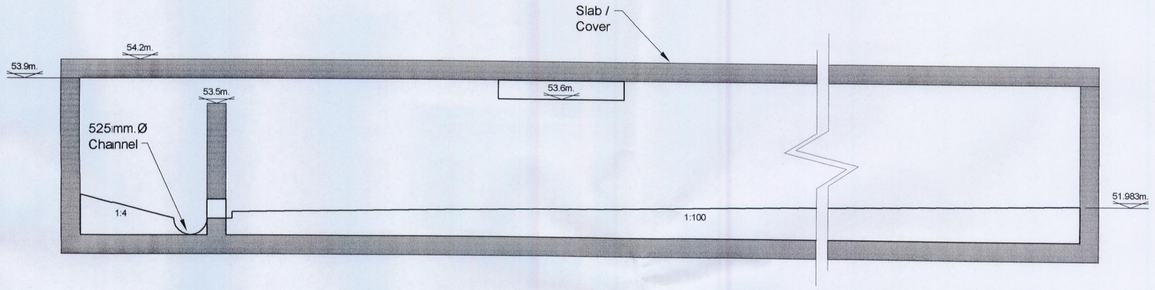

Section B-B Scale 1:50

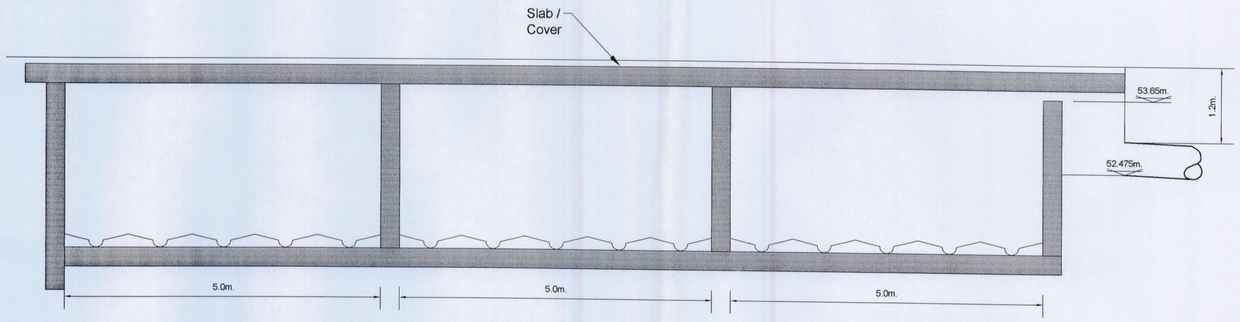

Section C-C Scale 1:50

GREYHOUND Recycling & Recovery

Others talk about recycling - we just do it!

LORCAN GREENE & ASSOCIATES ARCHITECTS

RPS MCOS

Carnegie House,
Library Road,
Dun Laoghaire,
Co. Dublin.

Phone 01- 2020870
Fax No. 01- 2020707

Notes
1. This drawing is the property of M.C.O'Sullivan & Co. Ltd. It is a confidential document and must not be copied, used, or its contents divulged without prior written consent.
2. All levels are referred to Ordnance Survey Datum, Malin Head.
3. DO NOT SCALE, use figured dimensions only, if in doubt ask.

No.	Date	By	Amendments
A02	Apr04	RH	ISSUED FOR APPROVAL - EPA
A01	Feb04	RH	ISSUED FOR APPROVAL - PLANNING OFFICE

Job.
SUSTAINABLE RESOURCE RECOVERY FACILITY

Title.
STORAGE TANK DETAILS

Issue Details	
Drawn.	RH
Checked.	WP
Approved.	CB
Scale.	As shown
Date.	Feb'04

Office Use Only	
File Ref.	mde0163dg0017A02.dwg
Job No.	mde0163
Drawing No.	DG017
Rev.	A02