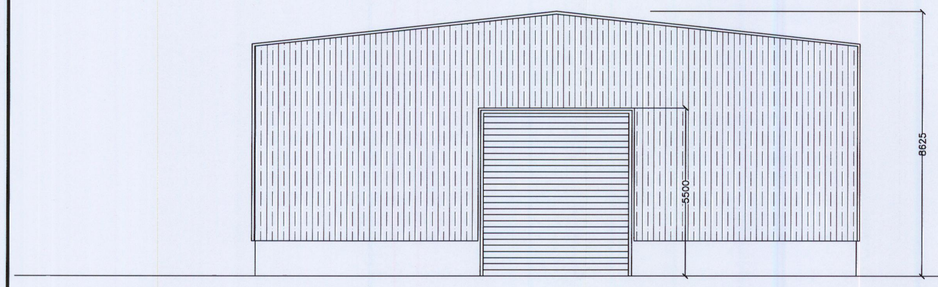

NORTH ELEVATION

SCALE 1:100

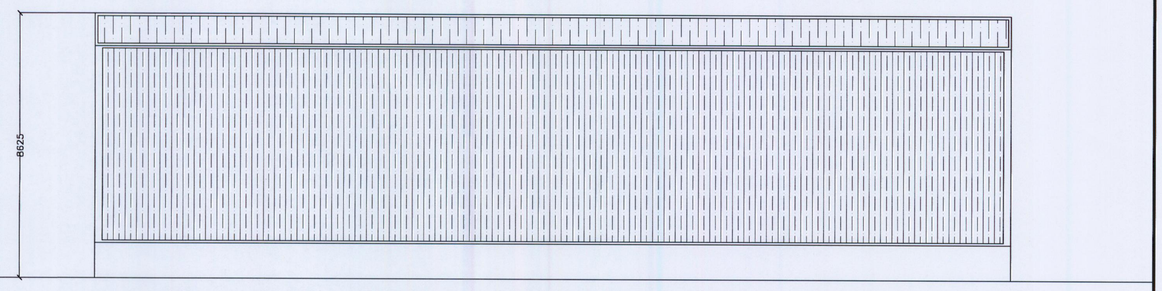

EAST ELEVATION

SCALE 1:100

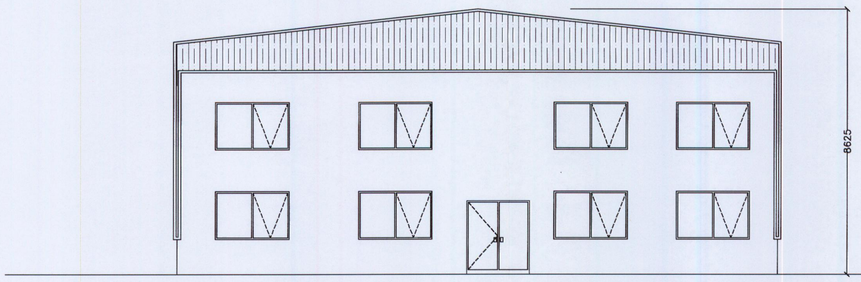

SOUTH ELEVATION

SCALE 1:100

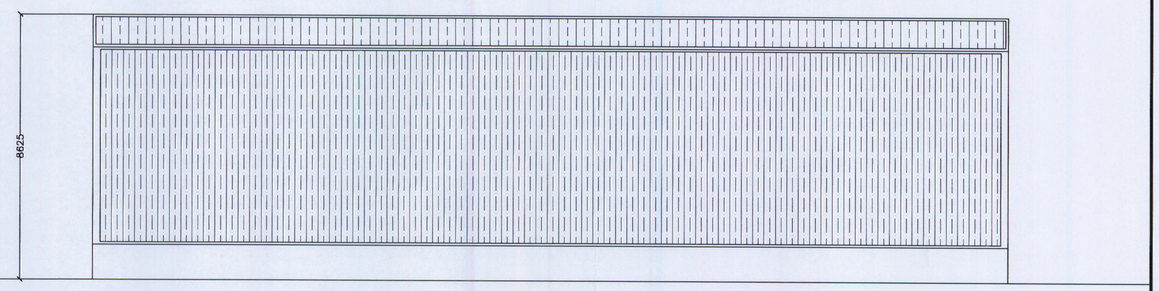

WEST ELEVATION

SCALE 1:100

METAL SHEET CLADDING
(colour to be olive-green)

'NAP' FINISHED PLASTER
ON MASONARY WALLS

	PLANNING ISSUE	18/06/04
	AMENDMENT DETAILS	DATE

NO PART OF THIS DOCUMENT MAY BE RE-PRODUCED OR TRANSMITTED IN ANY FORM OR STORED IN ANY RETRIEVAL SYSTEM OF ANY NATURE WITHOUT THE WRITTEN PERMISSION OF THE CONSULTING ENGINEER AS COPYRIGHT HOLDER EXCEPT AS AGREED FOR USE ON THE PROJECT FOR WHICH THE DOCUMENT WAS ORIGINALLY ISSUED.

T.J.O'CONNOR & ASSOCIATES
CONSULTING ENGINEERS
CORRIG HOUSE, CORRIG ROAD, SANDYFORD, DUBLIN 18.
Tel: 295 2321 Fax: 295 4541

PROJECT: WASTE COMPOSTING CTR., COOLBEG, Co. WICKLOW

CLIENT: KING TREE SERVICES LTD.

DRAWING TITLE: OFFICE/WORKSHOP ELEVATIONS

SCALE: 1:100	JOB NO:	DRAWING NO:
DATE: APR'04 DRAWN BY: D.D	1360	P6