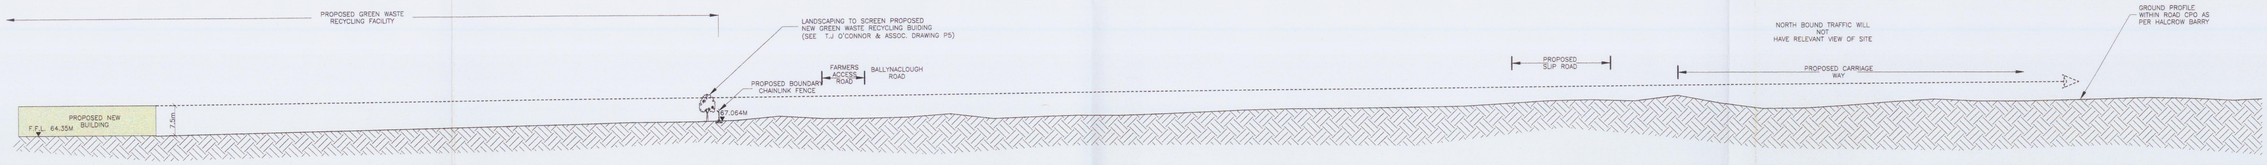

LONGITUDINAL SECTION FROM CHAINAGE 15 500m ON PROPOSED N11 TO PROPOSED GREEN WASTE RECYCLING FACILITY (AI CONDITION 3(III))

SCALE 1:500

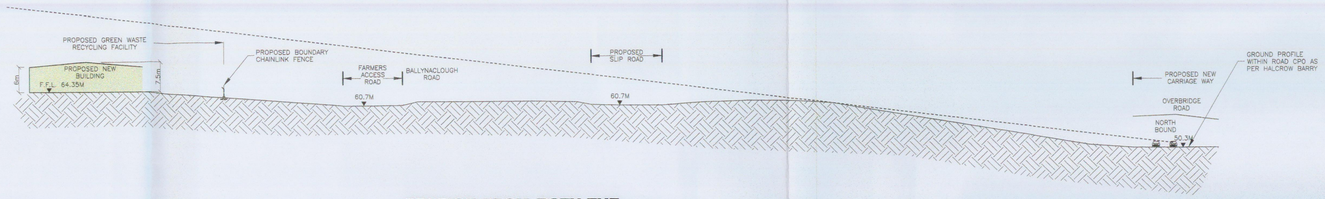

SECTION FROM BOTH THE PROPOSED CARRIAGEWAY AND THE OVERBRIDGE TO THE DEVELOPMENT (AI CONDITION 3(I))

SCALE 1:500

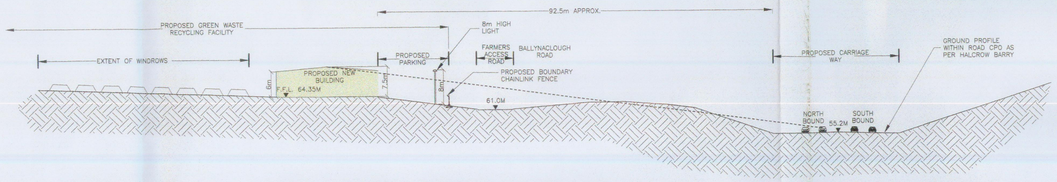

CROSS SECTION THRU SITE OF PROPOSED N11 LOOKING NORTHWARDS (AI CONDITION 3(II))

SCALE 1:500

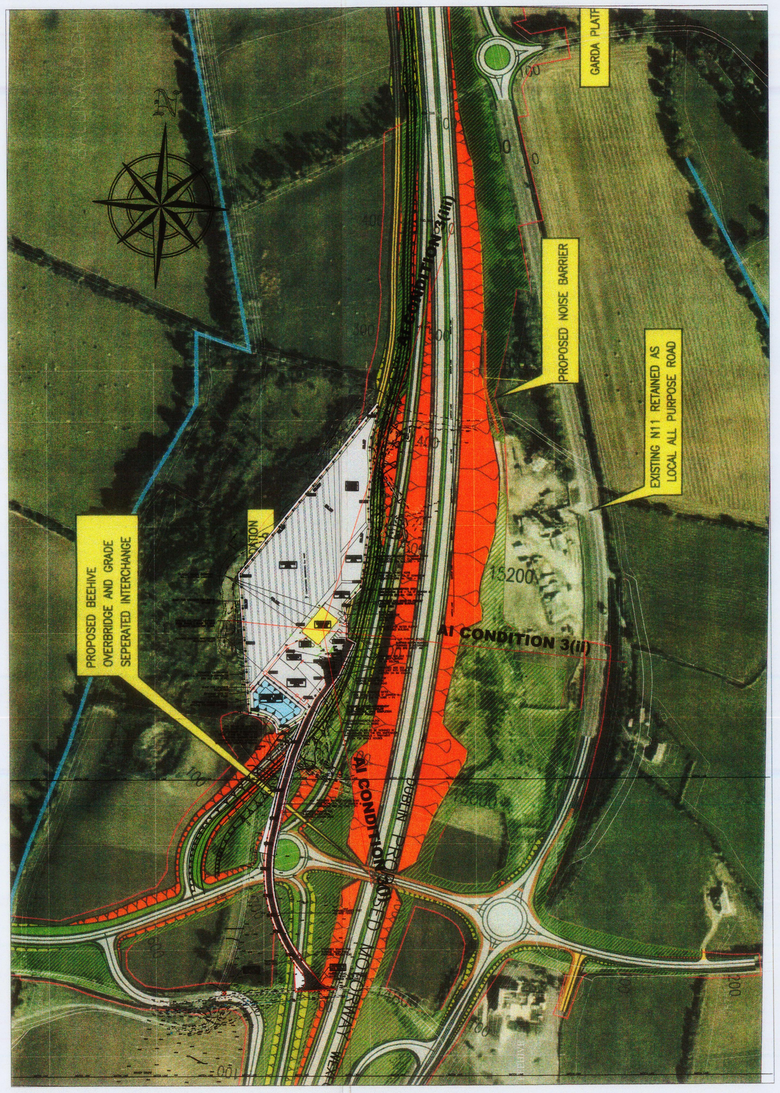

PROPOSED SITE PLAN WITH PROPOSED NEW CARRIAGEWAY

SCALE 1:1000

A	ISSUED FOR ADDITIONAL INFORMATION	14-09-04
	AMENDMENT DETAILS	DATE

NO PART OF THIS DOCUMENT MAY BE RE-PRODUCED OR TRANSMITTED IN ANY FORM OR STORED IN ANY RETRIEVAL SYSTEM OF ANY NATURE WITHOUT THE WRITTEN PERMISSION OF THE CONSULTING ENGINEER AS COPYRIGHT HOLDER EXCEPT AS AGREED FOR USE ON THE PROJECT FOR WHICH THE DOCUMENT WAS ORIGINALLY ISSUED.

T.J.O'CONNOR & ASSOCIATES
CONSULTING ENGINEERS
CORRIG HOUSE, CORRIG ROAD, SANDYFORD, DUBLIN 18.
Tel: 295 2321 Fax: 295 4541

PROJECT: GREEN WASTE COMPOSTING CENTRE, COOLEBG, Co.WICKLOW

CLIENT: KING TREE SERVICES LTD

DRAWING TITLE: VIEWS FROM PROPOSED N11 ROAD IMPROVEMENT SCHEME TO THE PROPOSED GREEN WASTE DEVELOPMENT

SCALE: 1:500		JOB NO:	DRAWING NO:
DATE: SEPT'04	DRAWN BY: D.D	1360	P8 A