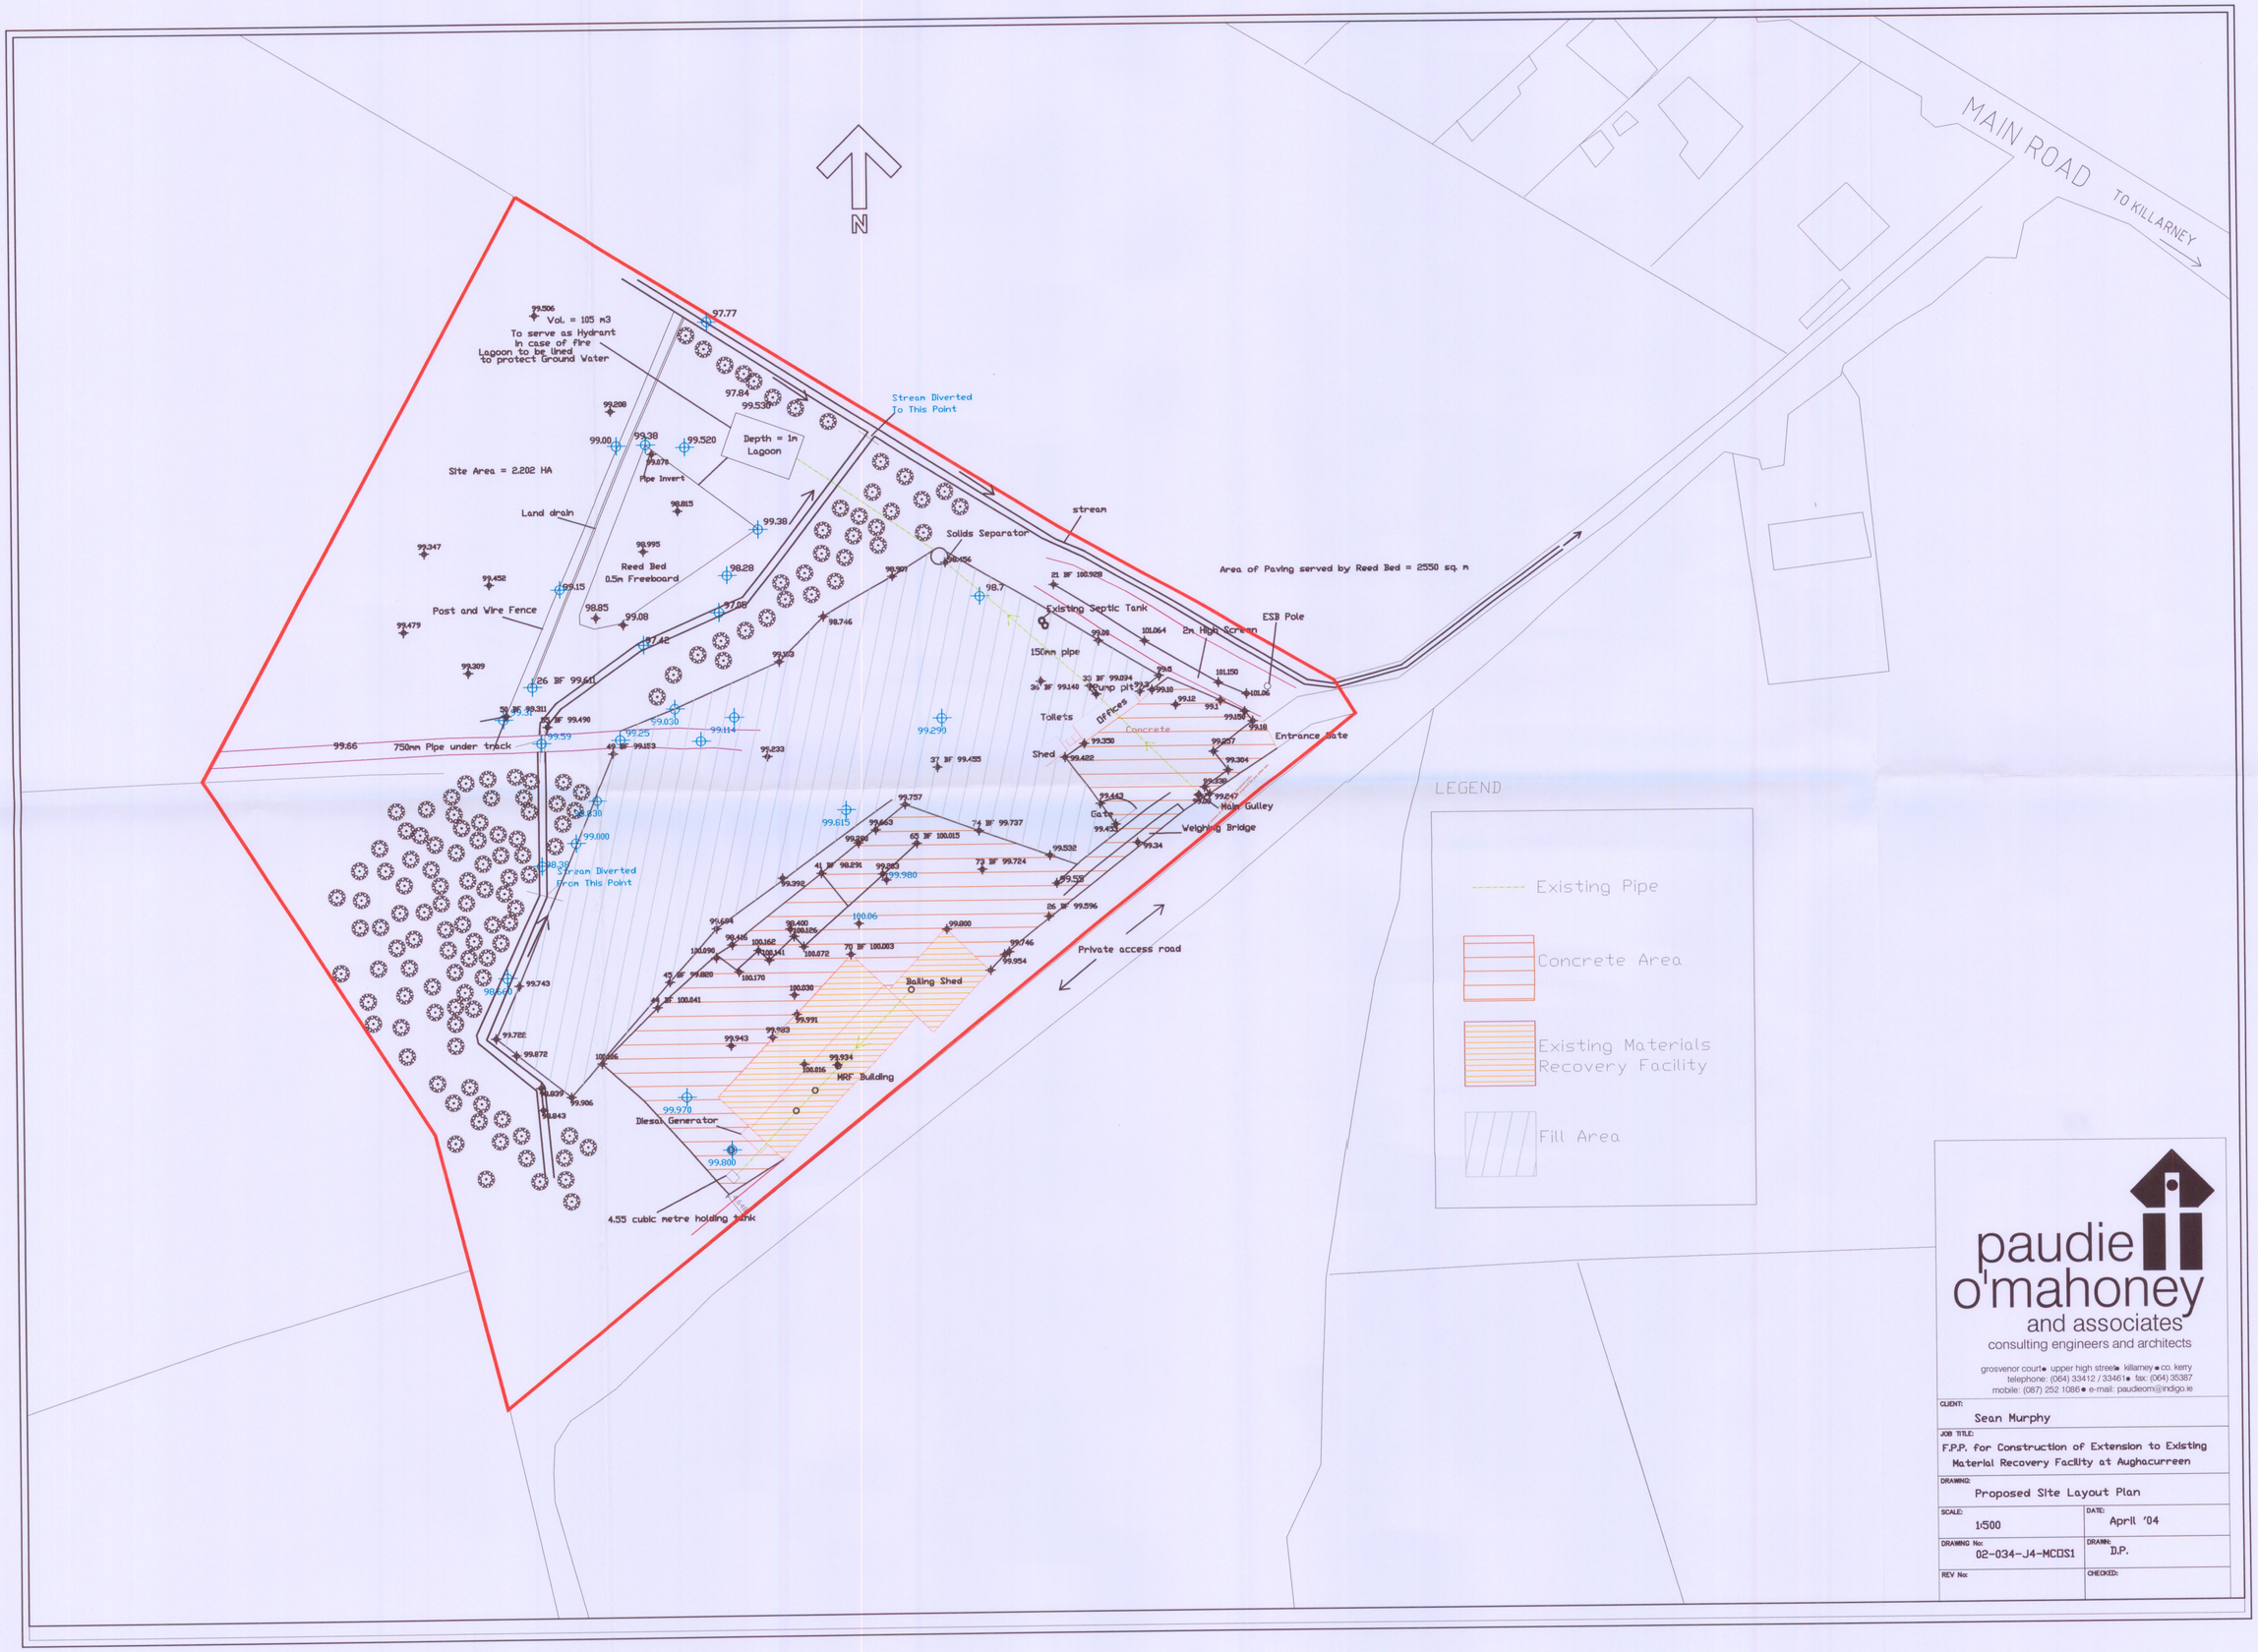

LEGEND

- Existing Pipe
- Concrete Area
- Existing Materials Recovery Facility
- Fill Area

ENVIRONMENTAL PROTECTION AGENCY WASTE LICENSING
RECEIVED
- 3 FEB 2005
INITIALS.....

paudie o'mahoney and associates
consulting engineers and architects
grosvenor court • upper high street • killarney • co. kerry
telephone: (064) 33412 / 33461 • fax: (064) 35387
mobile: (087) 252 1086 • e-mail: paudieom@indigo.ie

CLIENT: Sean Murphy	
JOB TITLE: F.P.P. for Construction of Extension to Existing Material Recovery Facility at Aughacurreen	
DRAWING: Proposed Site Layout Plan	
SCALE: 1:500	DATE: April '04
DRAWING No: 02-034-J4-MC□S1	DRAWN: D.P.
REV No:	CHECKED: