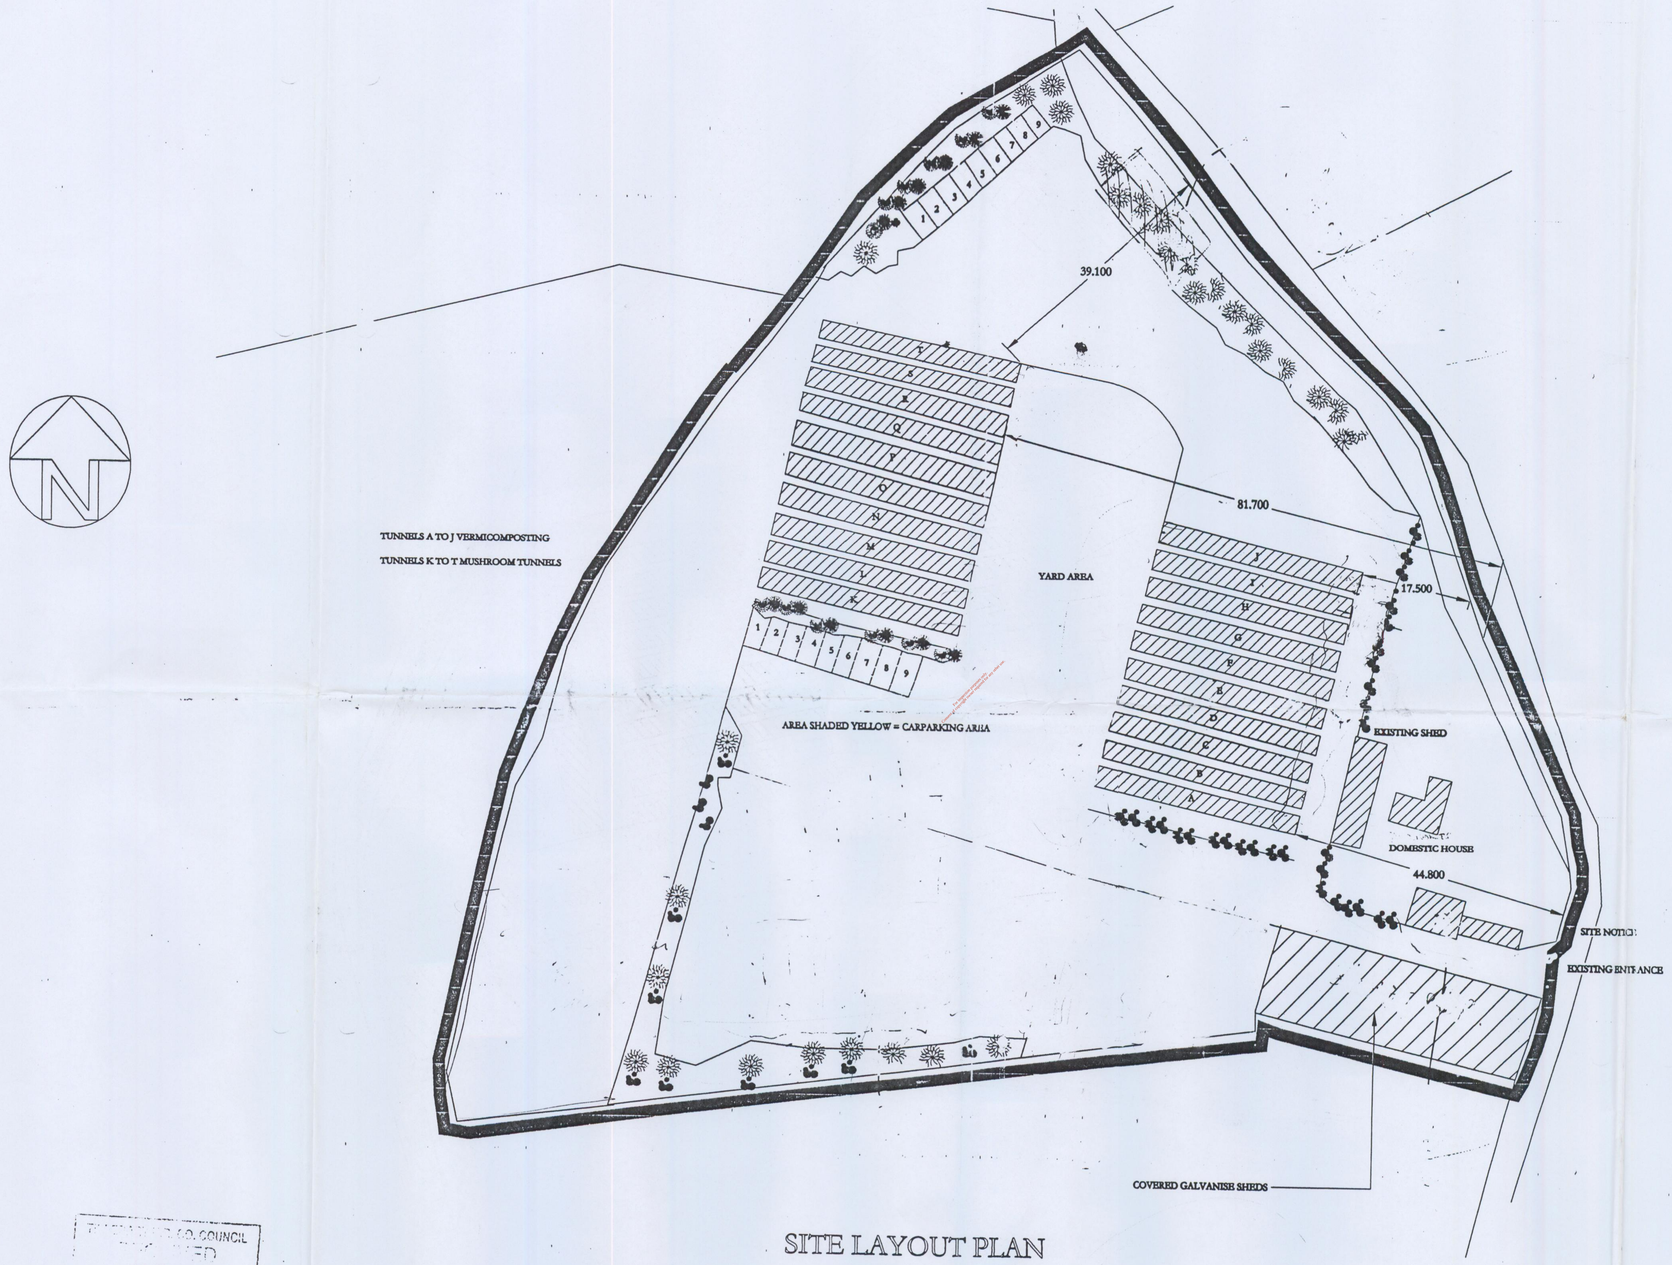

SITE LAYOUT PLAN

SCALE 1: 500

COUNCIL
11 OCT 2001
RC/24499

DATE: 24/09/01

SCALE: 1:500

DRAWING: SITE LAYOUT PLAN

JOHN JOE LEWIS & COMPANY
ARCHITECTURAL SERVICES

NO. 4 SILVER VIEW,
NENAGH, COUNTY
TIPPERARY

MOBILE (087) 2415300

TEL: (067) 34995
FAX: (067) 34996

REVISED:

DRAWN BY: J. CUMMINS

SHEET NO. 1