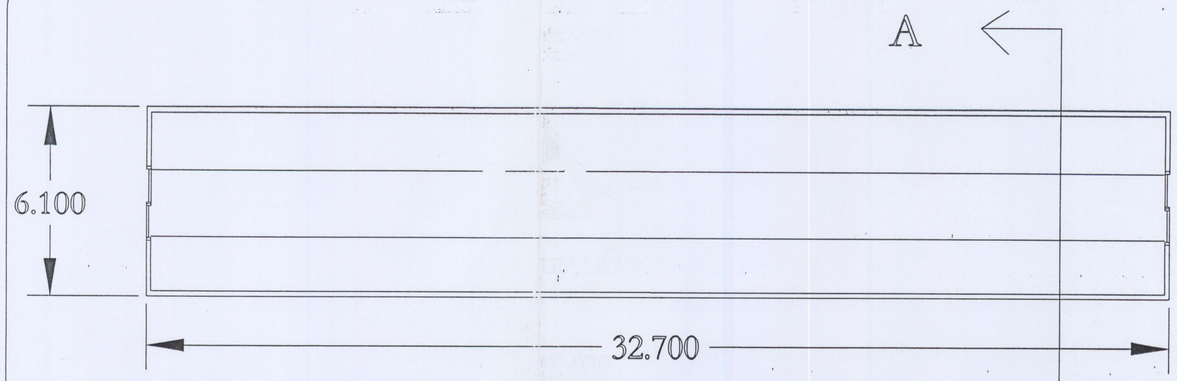

FLOOR PLAN OF VERMICOMPSTING TUNNEL

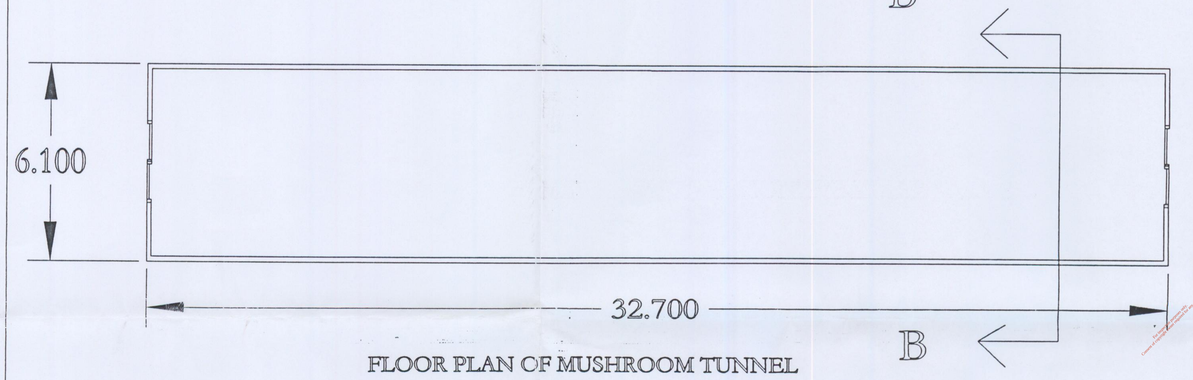

FLOOR PLAN OF MUSHROOM TUNNEL

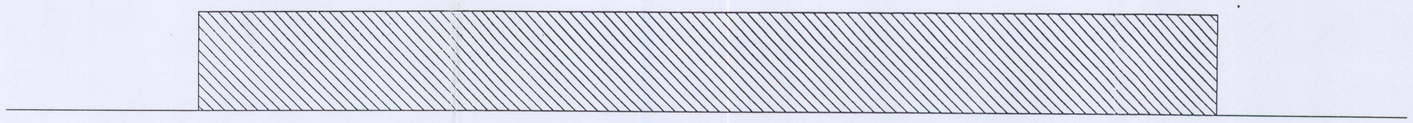

SIDE ELEVATION OF TUNNELS

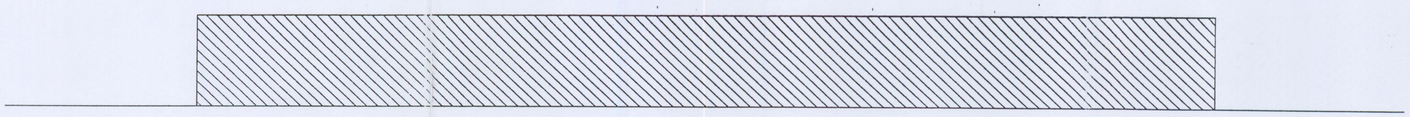

SIDE ELEVATION OF TUNNELS

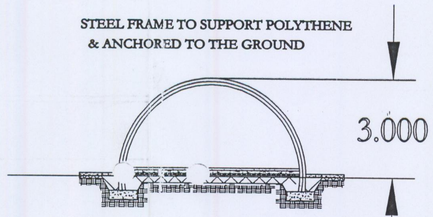

SECTIONAL ELEVATION THROUGH MUSHROOM TUNNELS (10 NO.)

B-B

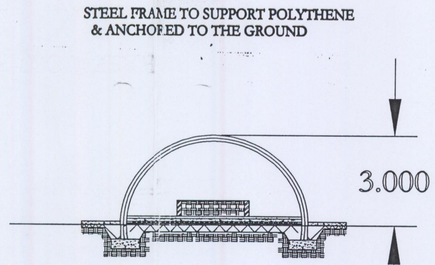

SECTIONAL ELEVATION THROUGH VERMICOMPOSTING TUNNELS (10 NO.)

A-A

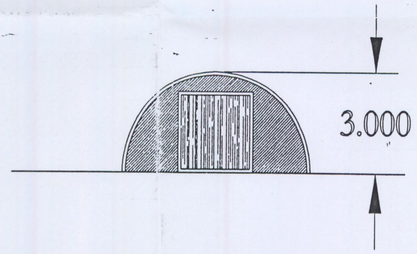

FRONT ELEVATION OF TUNNELS

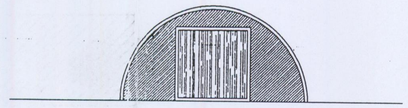

REAR ELEVATION OF TUNNELS

DATE: 02/10/01

SCALE: 1:100

DRAWING: ELEVATIONS & PLAN

J O H N J O E L E W I S & C O M P A N Y

A R C H I T E C T U R A L S E R V I C E S

NO. 4 SILVER VIEW,
NENAGH, COUNTY
TIPPERARY

MOBILE (087) 2415300

TEL: (067) 34995
FAX: (067) 34996

REVISED:

DRAWN BY: J. CUMMINS

SHEET NO. 1