Job Nr. B7498-C012-C | File Nr. 7498C012-C

EXISTING DRAINAGE AT QUARANTINE AREA/TRUCK WASH AREA
SCALE 1:250

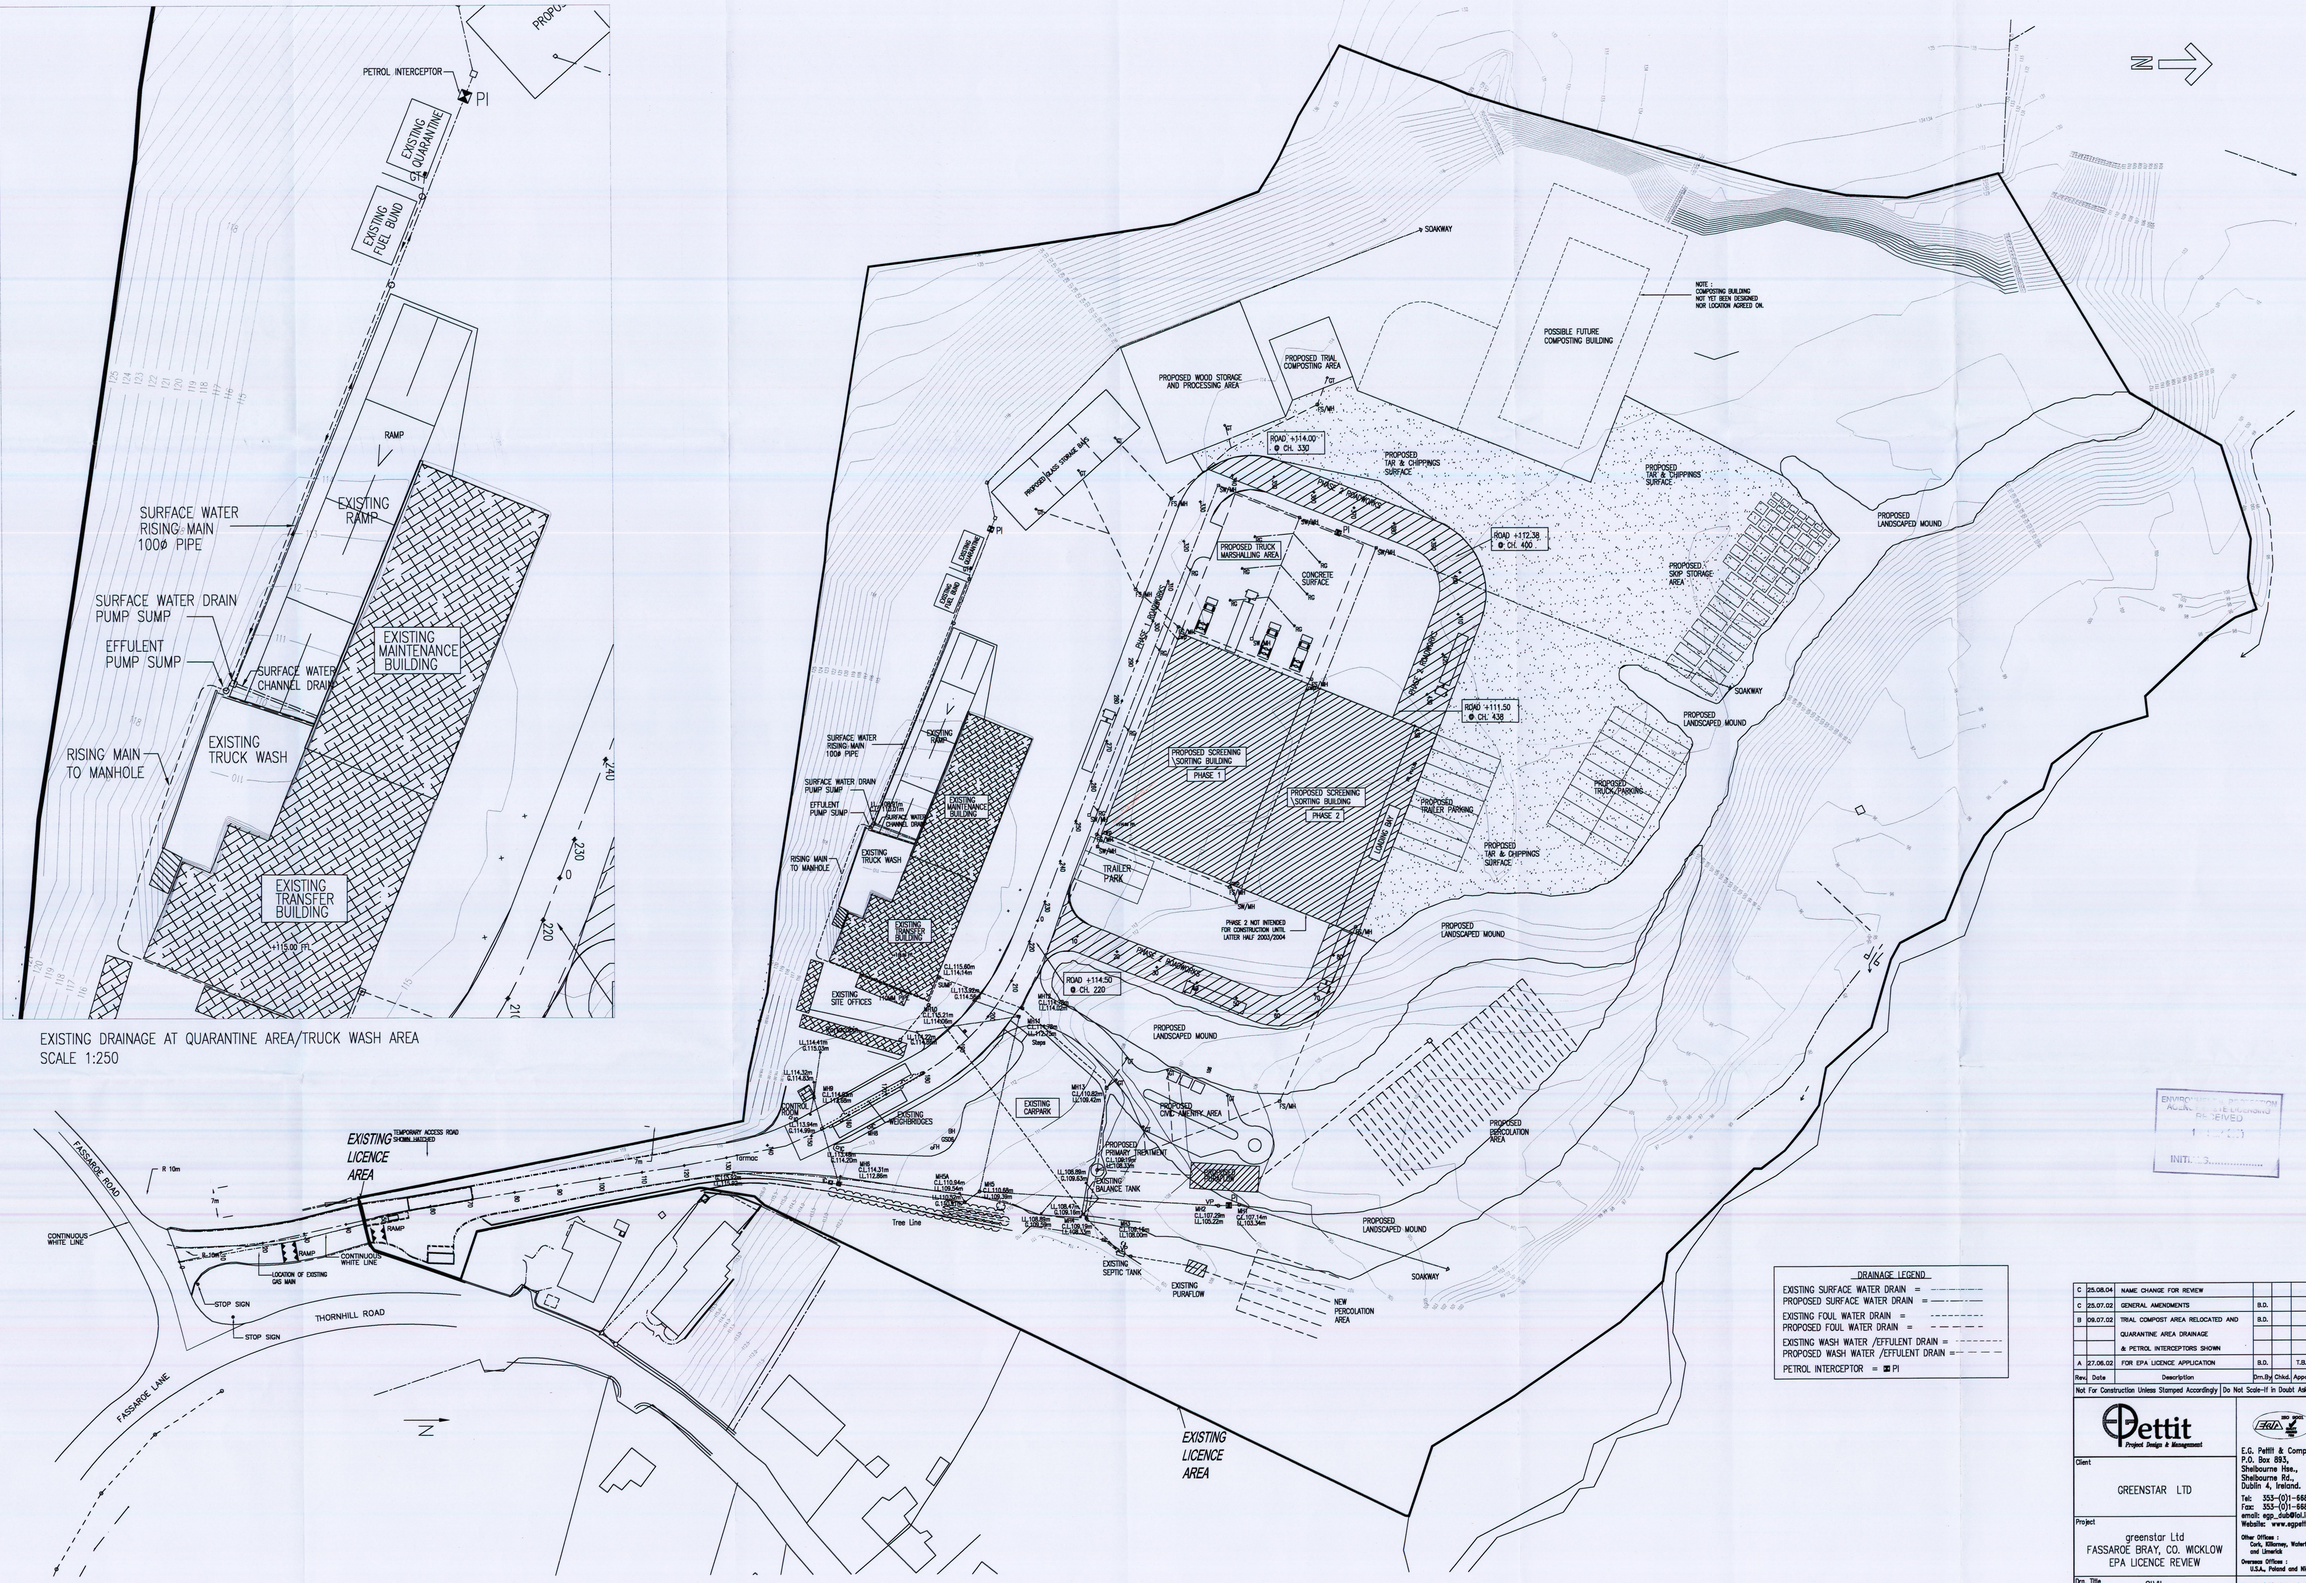

SITE LAYOUT PLAN
SCALE 1:500

DRAINAGE LEGEND

EXISTING SURFACE WATER DRAIN =
PROPOSED SURFACE WATER DRAIN =
EXISTING FOUL WATER DRAIN =
PROPOSED FOUL WATER DRAIN =
EXISTING WASH WATER /EFFULENT DRAIN =
PROPOSED WASH WATER /EFFULENT DRAIN =
PETROL INTERCEPTOR = PI

ENVIRONMENTAL SERVICES DIVISION RECEIVED 1 1 2003 INITIALS

Rev.	Date	Description	Drn.By	Chkd.	Appd.	Client
C	25.08.04	NAME CHANGE FOR REVIEW				
C	25.07.02	GENERAL AMENDMENTS	B.O.			
B	09.07.02	TRIAL COMPOST AREA RELOCATED AND QUARANTINE AREA DRAINAGE & PETROL INTERCEPTORS SHOWN	B.O.			
A	27.06.02	FOR EPA LICENCE APPLICATION	B.O.		T.B.	

Not For Construction Unless Stamped Accordingly | Do Not Scale-If In Doubt Ask | A0

Pettit Project Design & Management

E.G. Pettit & Company
P.O. Box 893,
Shelbourne Hse.,
Shelbourne Rd.,
Dublin 4, Ireland.
Tel: 353-(0)1-6680111
Fax: 353-(0)1-6680954
email: egp_dub@iol.ie
Website: www.egpettit.ie
Other Offices : Cork, Kilkenny, Waterford and Limerick
Overseas Offices : U.S.A., Poland and Nigeria

Client: GREENSTAR LTD

Project: greenstar Ltd
FASSAROE BRAY, CO. WICKLOW
EPA LICENCE REVIEW

Drg. Title: CIVIL
EXISTING LICENSED LAYOUT PLAN & EXISTING SITE BOUNDARY

No part of this document may be re-produced or transmitted in any form or stored in any retrieval system of any kind, without the written permission of E.G. Pettit & Company, as Copyright holder, except as agreed for use on this specific project

Job Nr.	File Nr.	Scale	Drg. Nr.
B7498	7498C012-C	1:500	B7498-C012-C