Job Nr. 88575-C003-A | File Nr. 8575C003

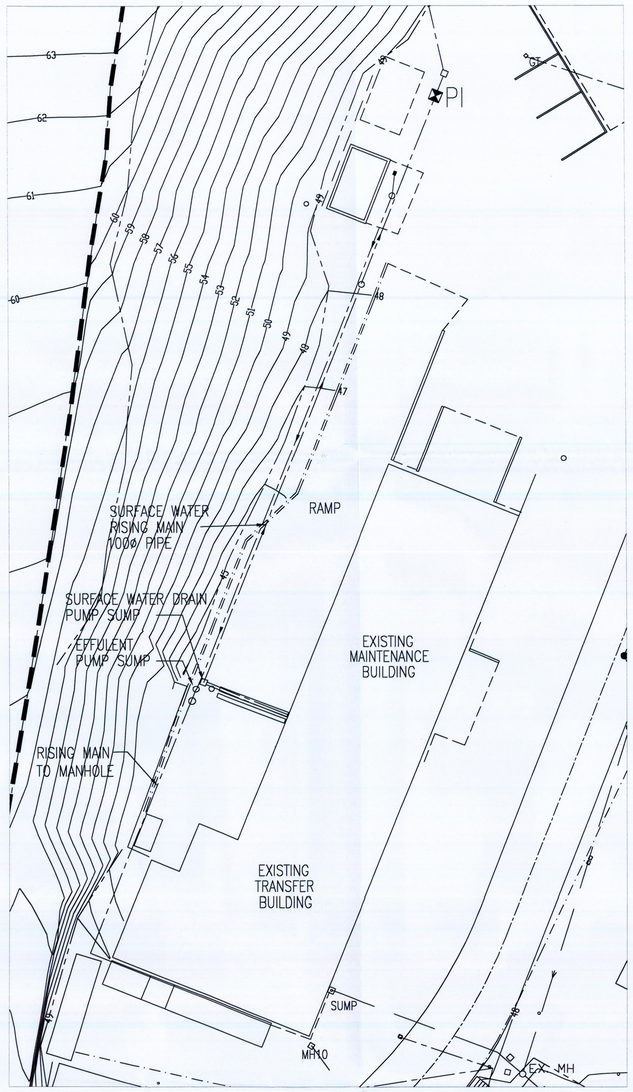

EXISTING DRAINAGE AT QUARANTINE AREA/TRUCK WASH AREA
SCALE 1:250

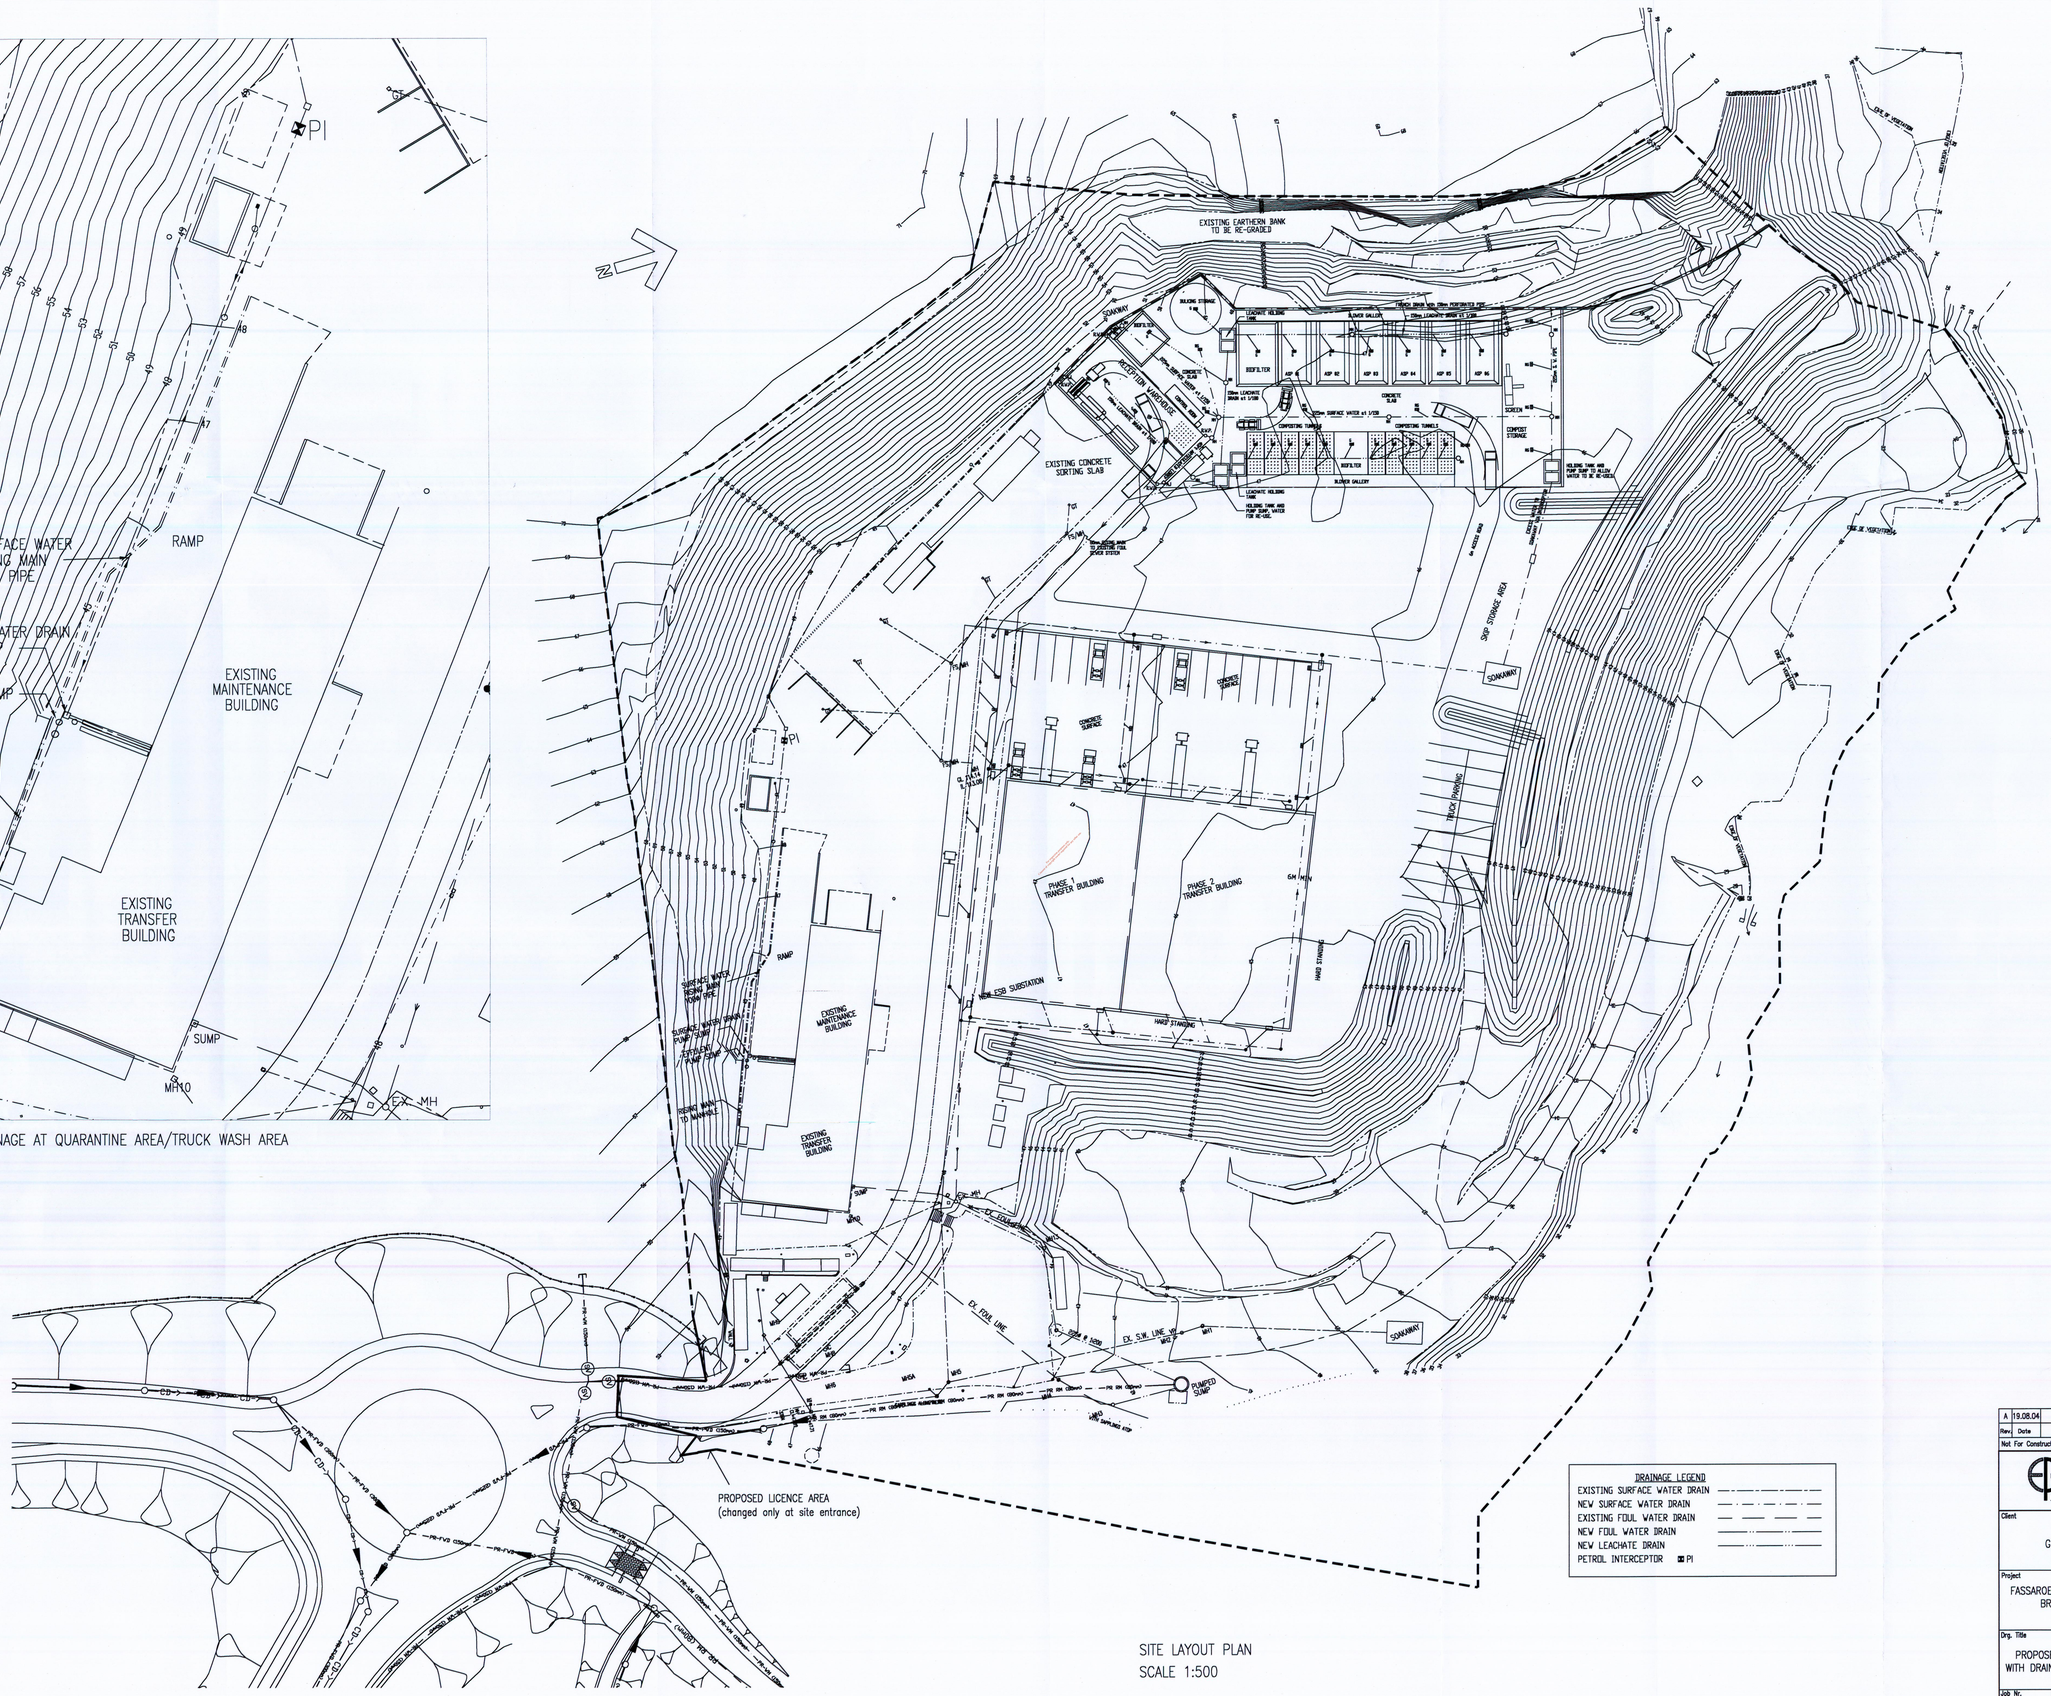

SITE LAYOUT PLAN
SCALE 1:500

DRAINAGE LEGEND

- EXISTING SURFACE WATER DRAIN
- NEW SURFACE WATER DRAIN
- EXISTING FOUL WATER DRAIN
- NEW FOUL WATER DRAIN
- NEW LEACHATE DRAIN
- PETROL INTERCEPTOR PI

ENVIRONMENTAL PROTECTION AGENCY WASTE MANAGEMENT
RECEIVED
10 SEP 2004
INITIALS.....

Rev	Date	Description	Drn.By	Chkd.	Appd.	Client.
A	19.08.04	ISSUED FOR INFORMATION	CHC	JSHE	JSHE	

Not For Construction Unless Stamped Accordingly | Do Not Scale-If in Doubt Ask | A0

Pettit Project Design & Management

ISO 9001:2000 Bureau Veritas

Client: GREENSTAR LTD.

Project: FASSAROE BIOWASTE TREATMENT BRAY, Co.WICKLOW

E.G. Pettit & Company
P.O. Box 893,
Shelbourne Hse.,
Shelbourne Rd.,
Dublin 4, Ireland.
Tel: 353-(0)1-6680111
Fax: 353-(0)1-6680954
email: egp_dub@iol.ie
Website: www.egpettit.ie
Other Offices : Cork, Kilarney, Waterford and Limerick
Overseas Offices : U.S.A., Poland and Nigeria

Drg. Title: CIVIL
PROPOSED SITE LAYOUT PLAN WITH DRAINAGE & SITE BOUNDARY

No part of this document may be re-produced or transmitted in any form or stored in any retrieval system of any nature, without the written permission of E.G. Pettit & Company, as Copyright holder, except or agreed for use on this specific project

Job Nr.	File Nr.	Scale	Drg. Nr.
88575	8575C003	1:500	88575-C003-A