ENVIRONMENTAL PROTECTION AGENCY WASTE LICENSING
RECEIVED
10 SEP 2004
INITIALS.....

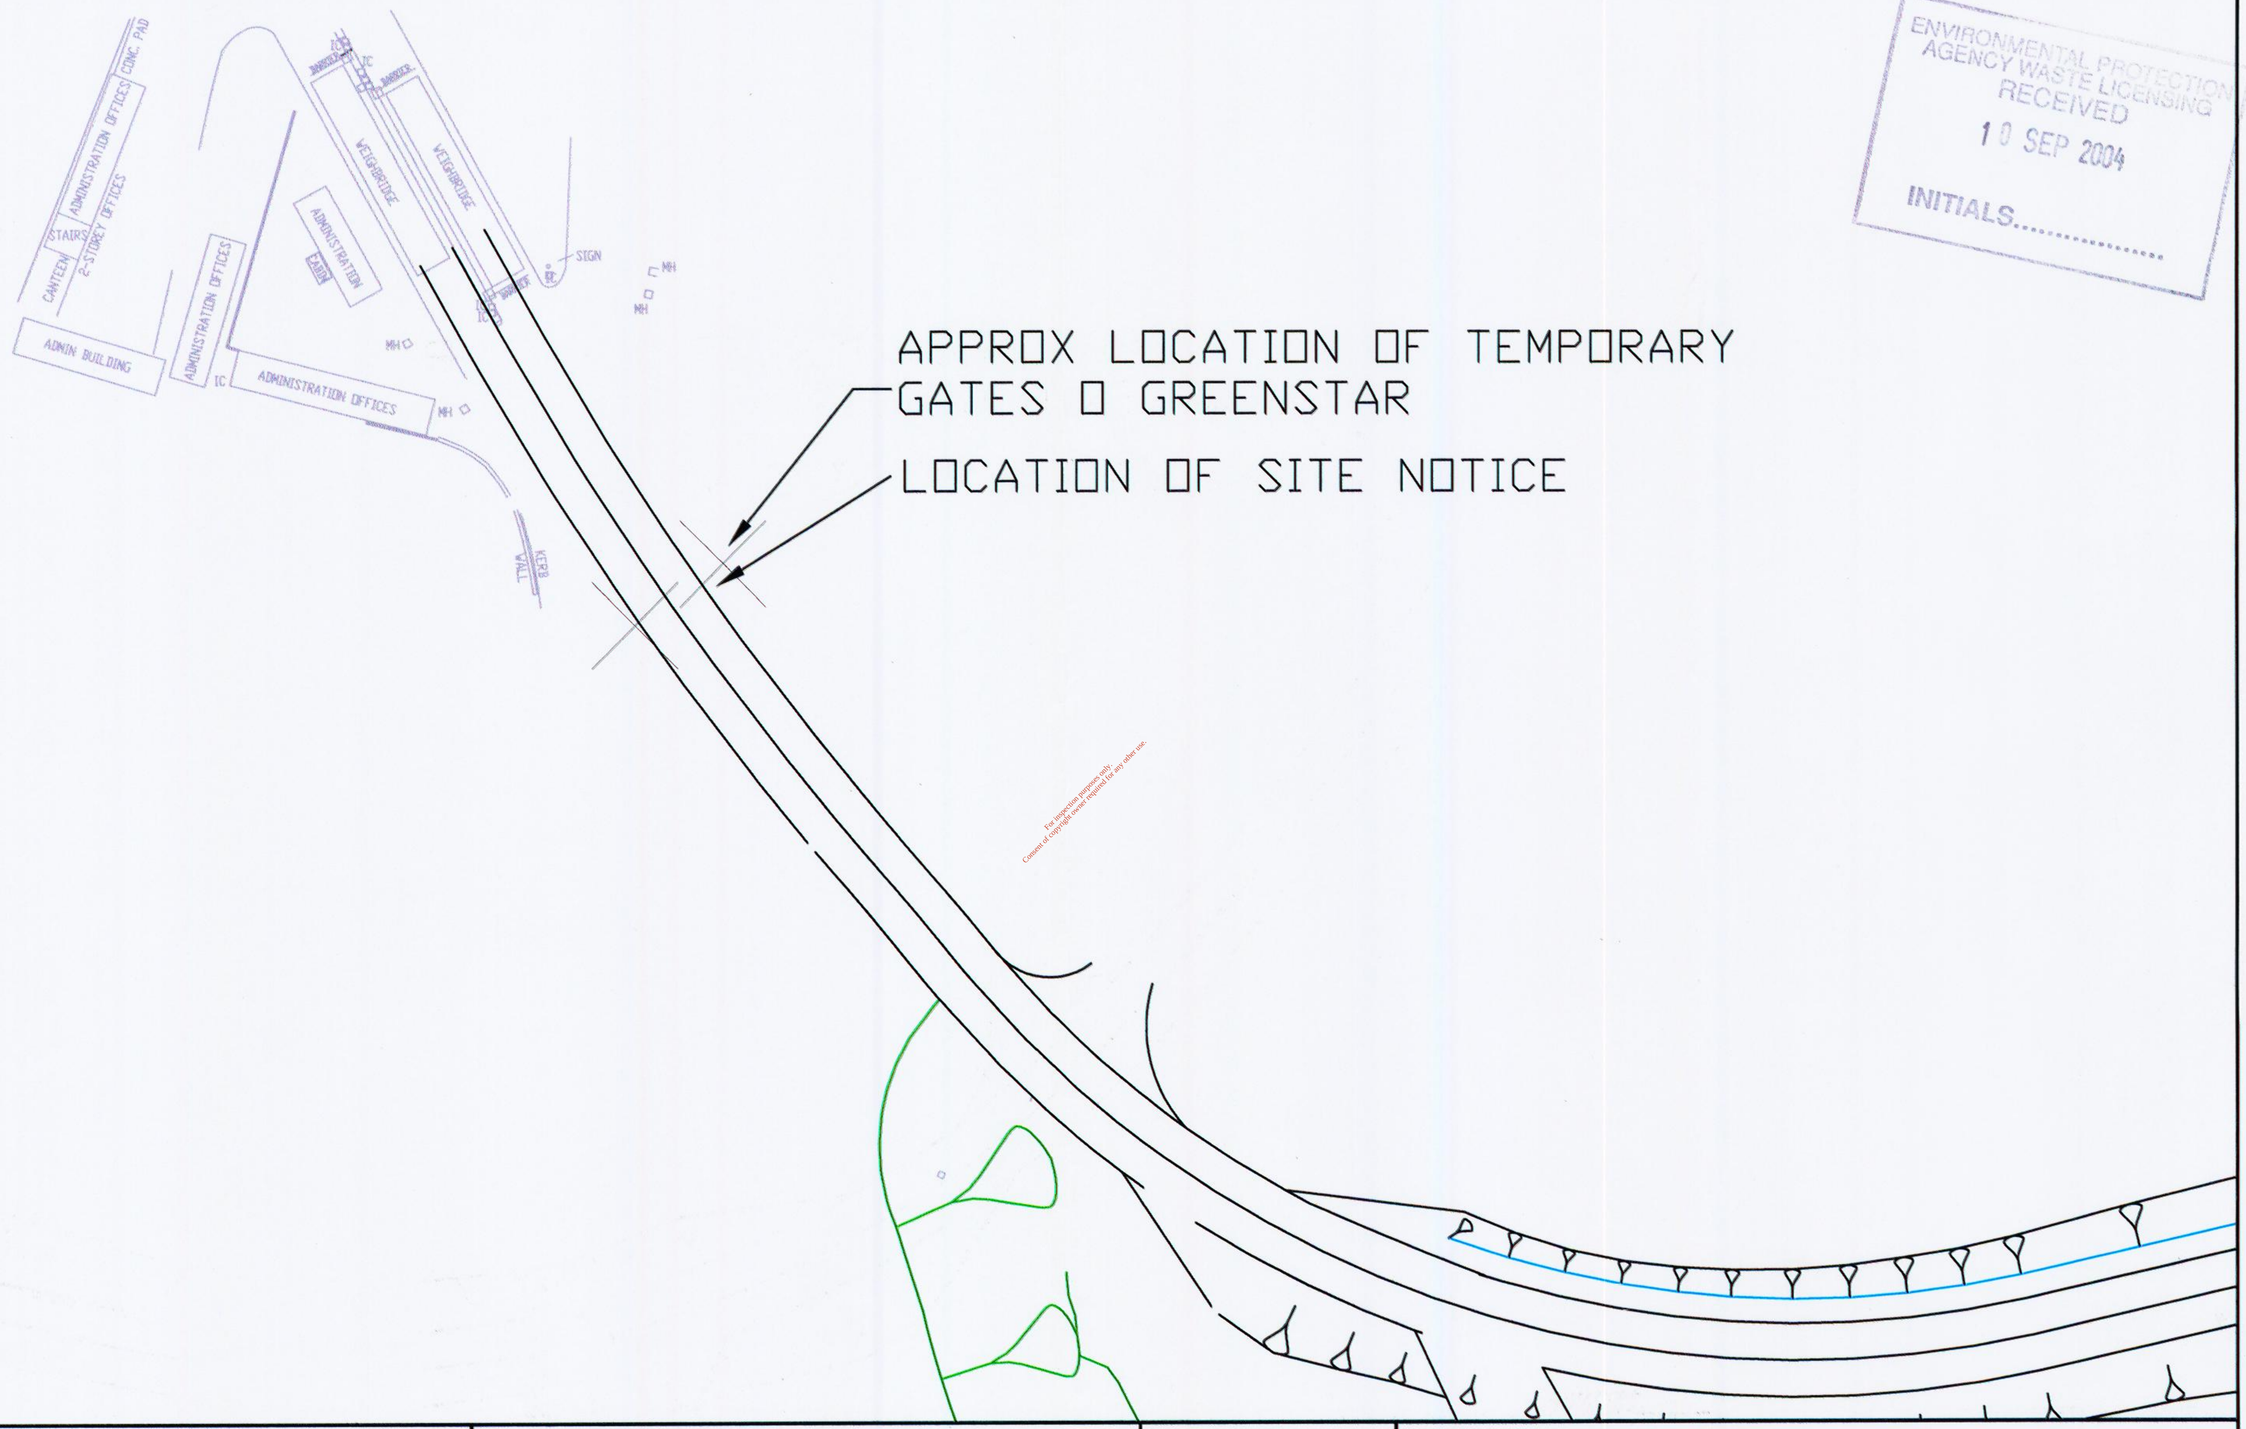

For inspection purposes only.
Consent of copyright owner required for any other use.

O' Callaghan Moran & Associates.
Granary House, Rutland Street,
Cork, Ireland.
Tel. (021) 4321521 Fax. (021) 4321522
email : ocm@indigo.ie

This drawing is the property of O'Callaghan Moran & Associates and shall not be used, reproduced or disclosed to anyone without the prior written permission of O'Callaghan Moran & Associates and shall be returned upon request.

CLIENT	DRAWING No.		NOTES
greenstar	03072–B2		Temporary gates will be installed at the location shown on this drawing (approx. 30-35m from the weighbridge) while access road is upgraded.
TITLE	SCALE	REV.	
SITE LOCATION	1: 500 A3	A	

DOS Filename : *********