1. THIS DRAWING TO BE READ IN CONJUNCTION W
ENGINEERS DRAWINGS AND SPECIFICATIONS.

2. DO NOT SCALE - USE FIGURED DIMENSIONS ONLY

3. LEVELS ARE GIVEN IN METRES AND RELATE TO O.S. DATUM (MALIN HE

4. ALL DIMENSIONS ARE GIVEN IN MILLIMETRES.

5. ALL DIMENSIONS TO BE CHECKED ON SITE

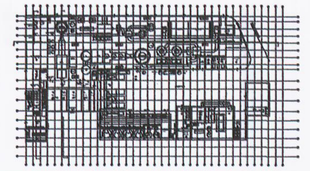

KEY PLAN

NOTE - ELEVATIONAL PATTERN SHOWN IS INDICATIVE OF EFFECT. FINAL LAYOUT TO BE AGREED WITH PLANNING AUTHORITY

SCALE

0 5m 8m 10m

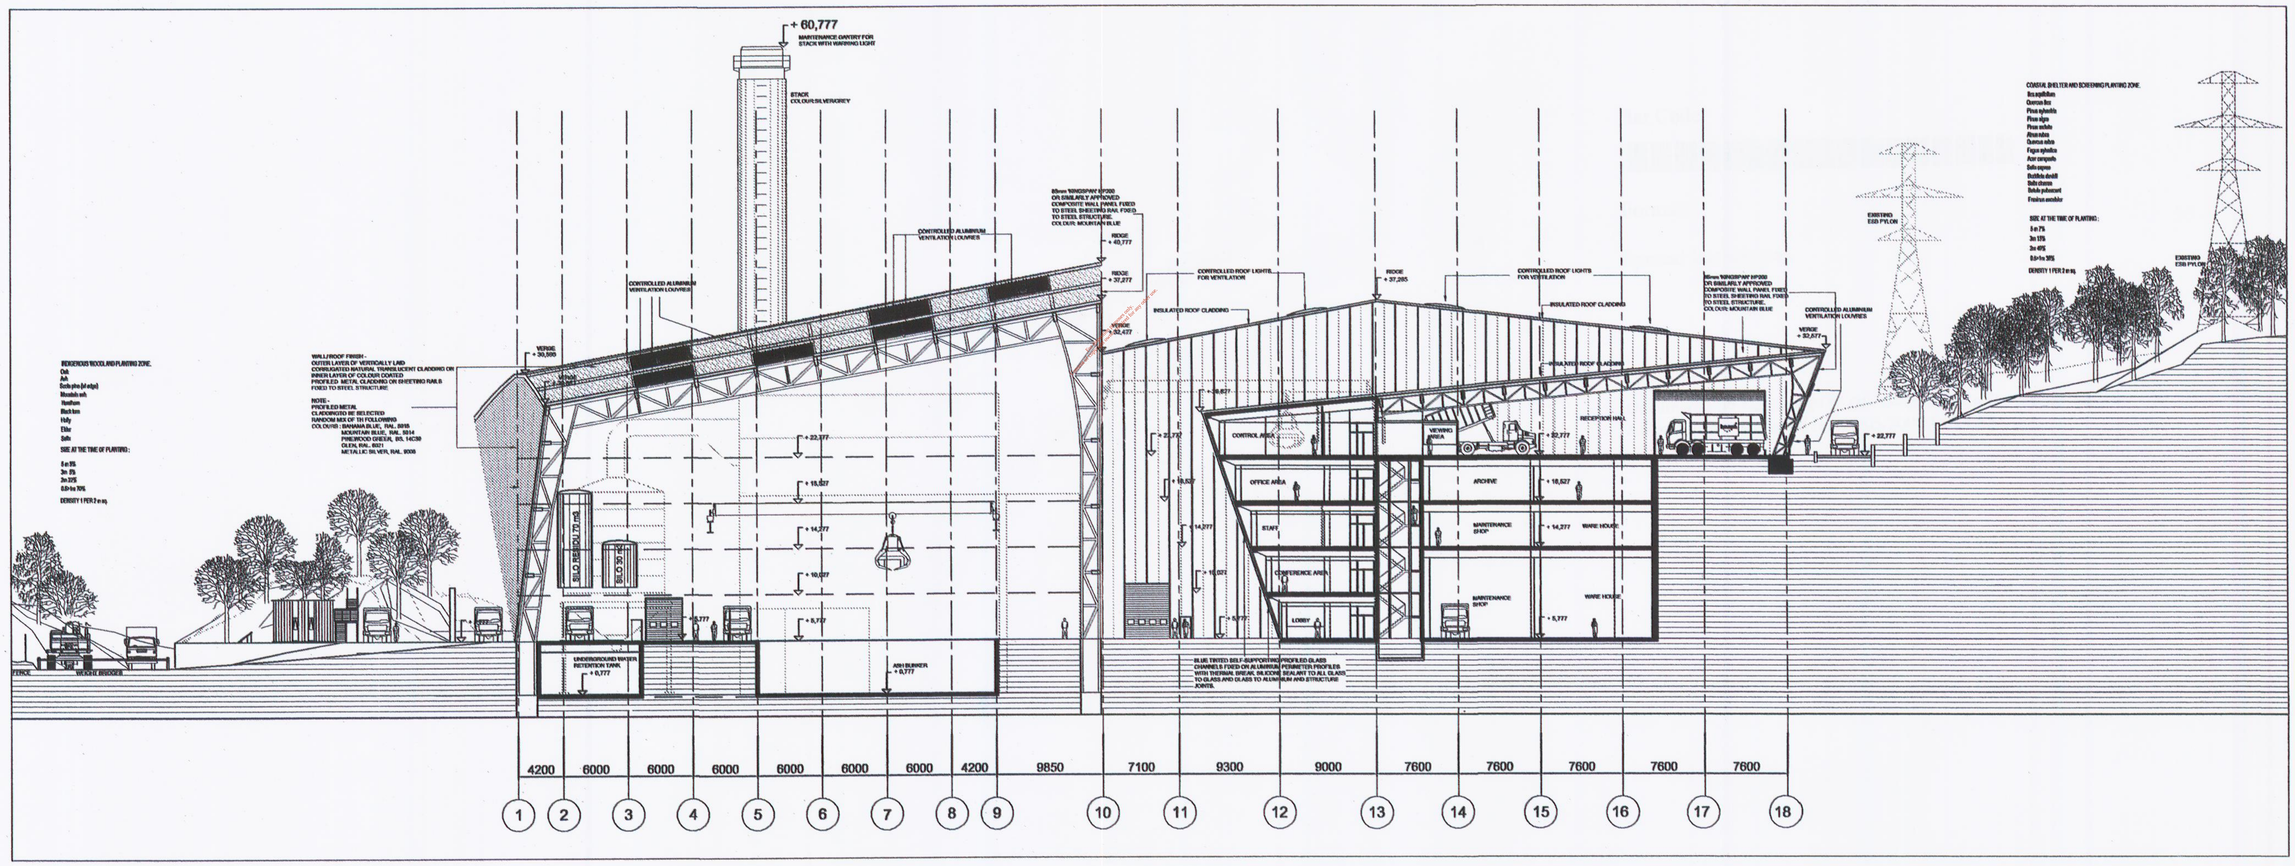

ISSUE	DESCRIPTION	DRN	CHD	AUTH CHK	APP	DATE
0	ISSUED FOR PLANNING	HS		FOM	LB	13/11/01

INDAVER IRELAND
4 HADDINGTON TCE
DUN LAOGHAIRE
CO. DUBLIN
TEL: +353 1 2149800
FAX: +353 1 2807855

ARUP Consulting Engineers

WILSON ASSOCIATES architects

PROJECT: WASTE MANAGEMENT FACILITY-RINGASKIDDY

TITLE: SECTION B-B
PROCESS BUILDING

CLIENT REF.	CLIENT DRG No.
PROJECT No.	
A0 SCALE 1:200	CONTR DRG No. CO5/APP/92/300

THIS DRAWING WAS ENCRYPTED BEFORE PLOTTING AGAINST ITS

EPA Export 25-07-2013:14:38:07