NOTES

1. THIS DRAWING TO BE READ IN CONJUNCTION WITH ALL REVELANT ARCHITECTS AND ENGINEERS DRAWINGS AND SPECIFICATIONS.
2. DO NOT SCALE - USE FIGURED DIMENSIONS ONLY
3. LEVELS ARE GIVEN IN METRES AND RELATE TO O.S. DATUM (NAVAN HEAD) 0.00
4. ALL DIMENSIONS ARE GIVEN IN MILLIMETRES.
5. ALL DIMENSIONS TO BE CHECKED ON SITE

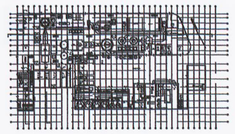

KEY PLAN

SCALE

0 5m 2m 10m

NOTE - ELEVATIONAL PATTERN SHOWN IS INDICATIVE OF EFFECT. FINAL LAYOUT TO BE AGREED WITH PLANNING AUTHORITY

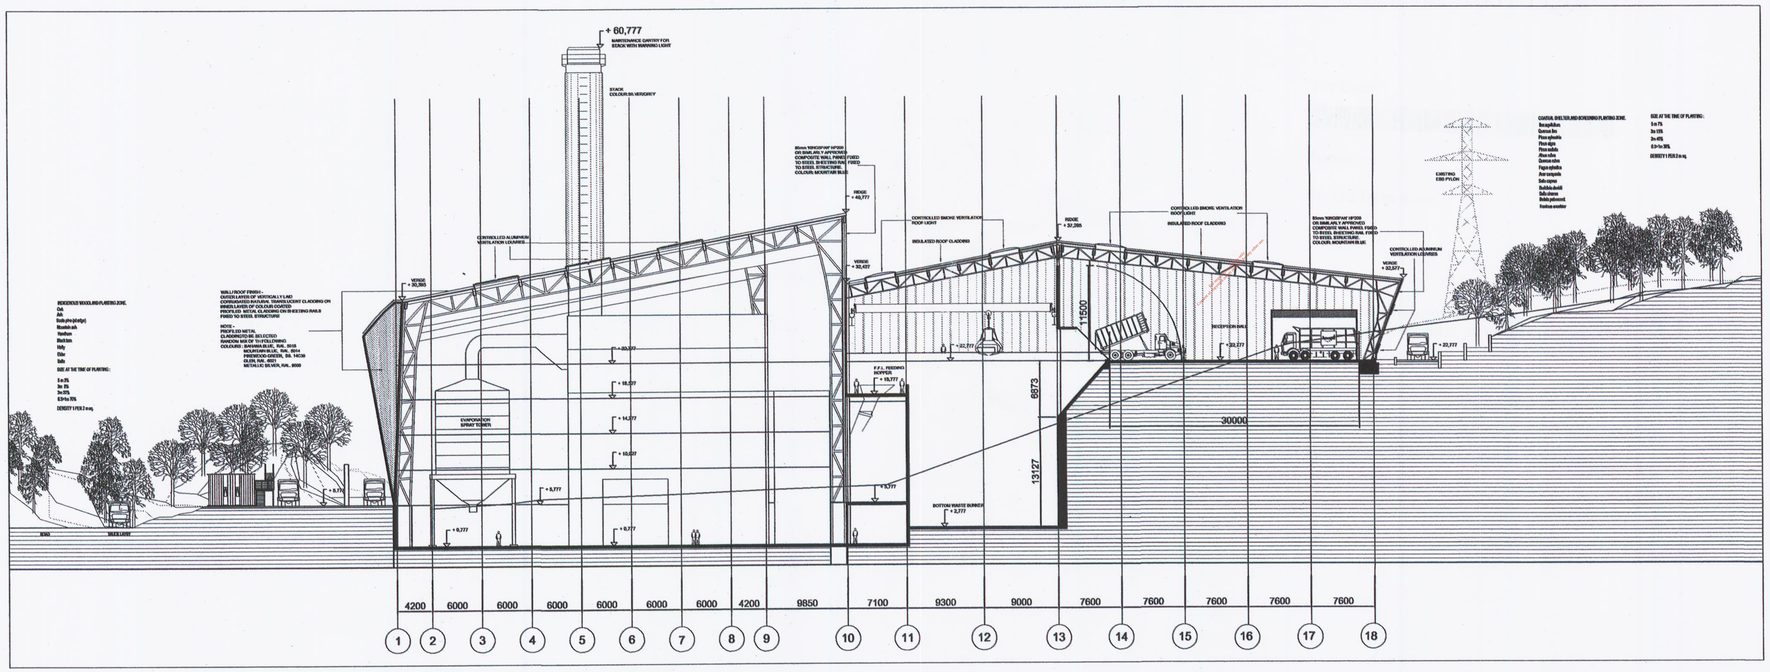

ISSUE	DESCRIPTION	DRN	CHKD	ACRV CHR.	APP	DATE
D	ISSUED FOR PLANNING	HB		TCM	LB	13/1/05

McDAVEN IRELAND
4 HARDINGE ON TCE
DUN LAOGHAIRE
CO. DUBLIN
TEL: +353 1 2140850
FAX: +353 1 2800855

ARUP Consulting Engineers

WILSON ASSOCIATES ARCHITECTS

PROJECT: WASTE MANAGEMENT FACILITY-RINGASKIDDY

TITLE: SECTION C-C PROCESS BUILDING

CLIENT REF.

CLIENT DRG No.

PROJECT No.

A0 SCALE 1:200

CONT'R DRG No. CO5/APP/02/310

THIS DRAWING WAS CHECKED UPON PLOTTING JCAMPBELL