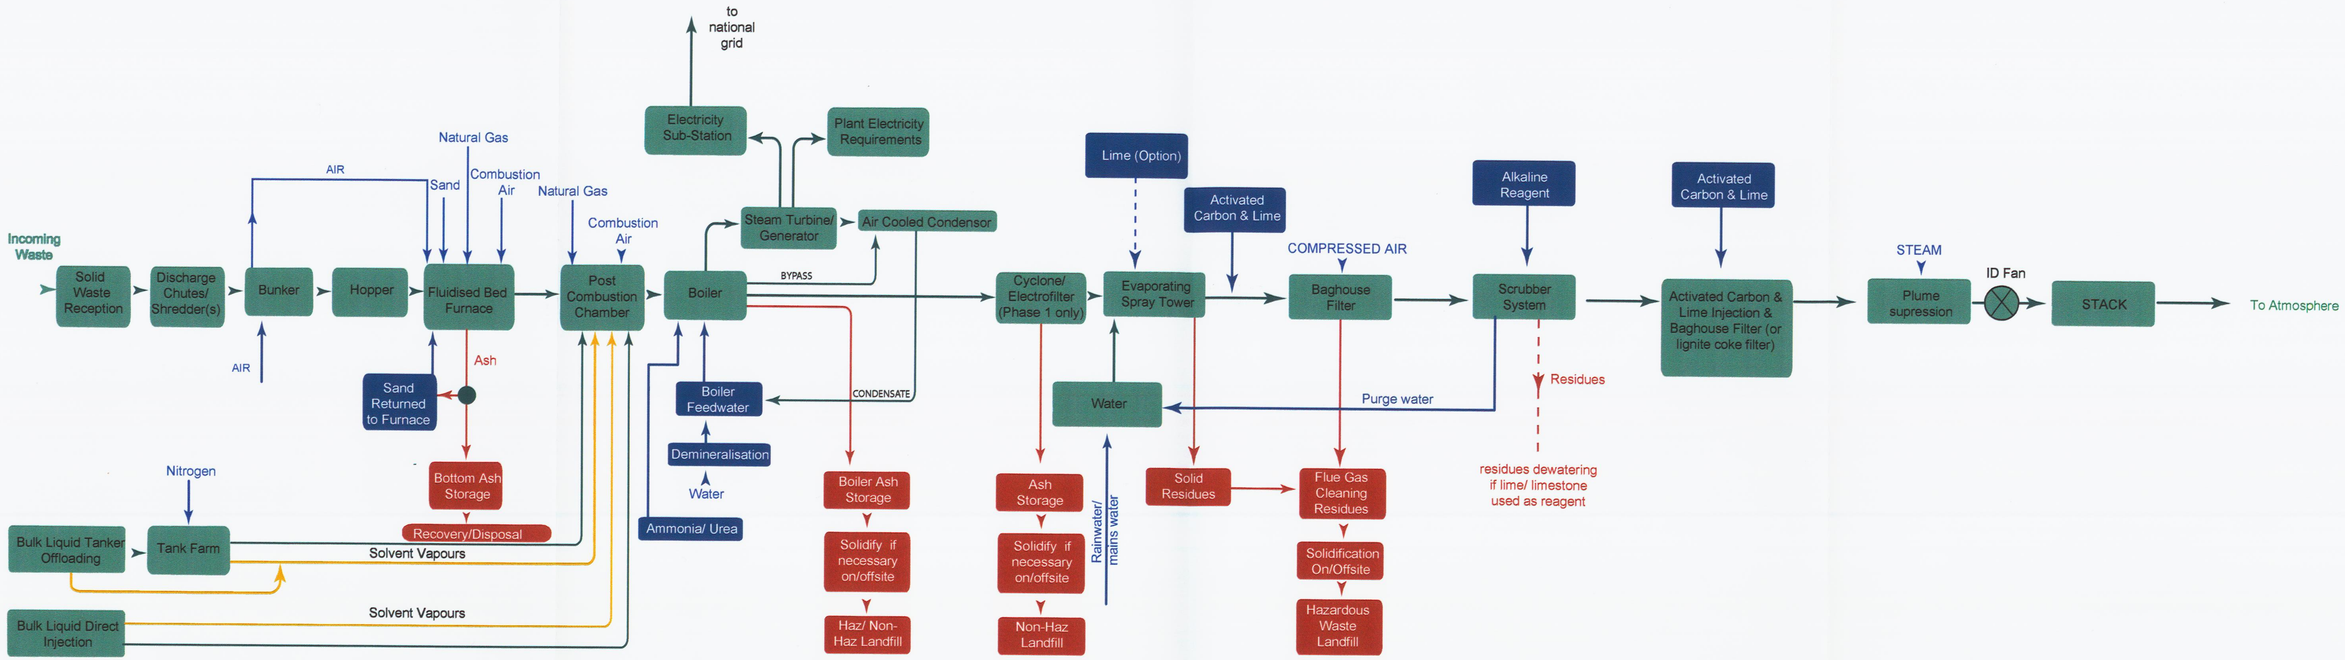

Process Flow Diagram - Fluidised Bed Furnace

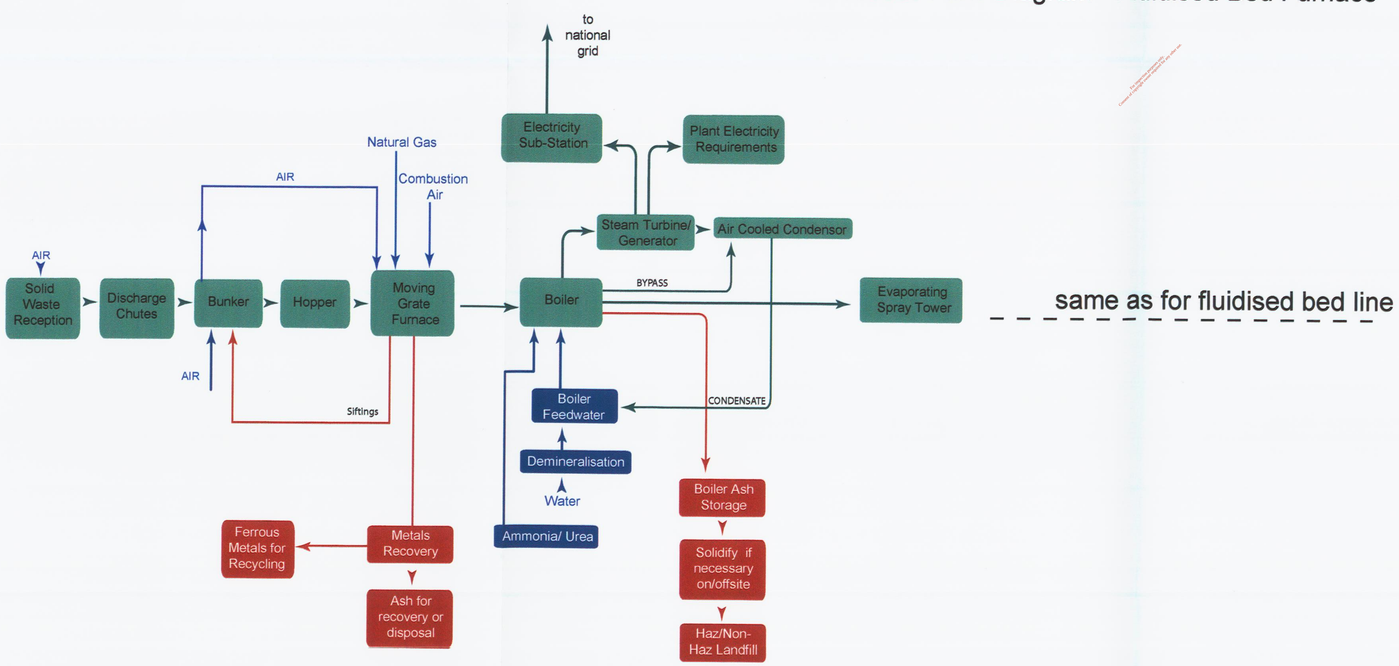

Process Flow Diagram - Moving Grate Furnace

RECEIVED
Time
23 APR 2003
Signature
Environmental Protection Agency, HQ.
P.O. Box 3000, Johnstown Castle Estate,
Co. Wexford.

INDAVER IRELAND Ringaskiddy waste management facility

Ringaskiddy Waste Management Facility
Licence Application

ARUP

Files Located : J:/jobs/992/graphcs/EIS figures

Ordnance Map :

Figure Title : Waste to Energy Plant - Process Flow Diagram

Figure No : 3.9