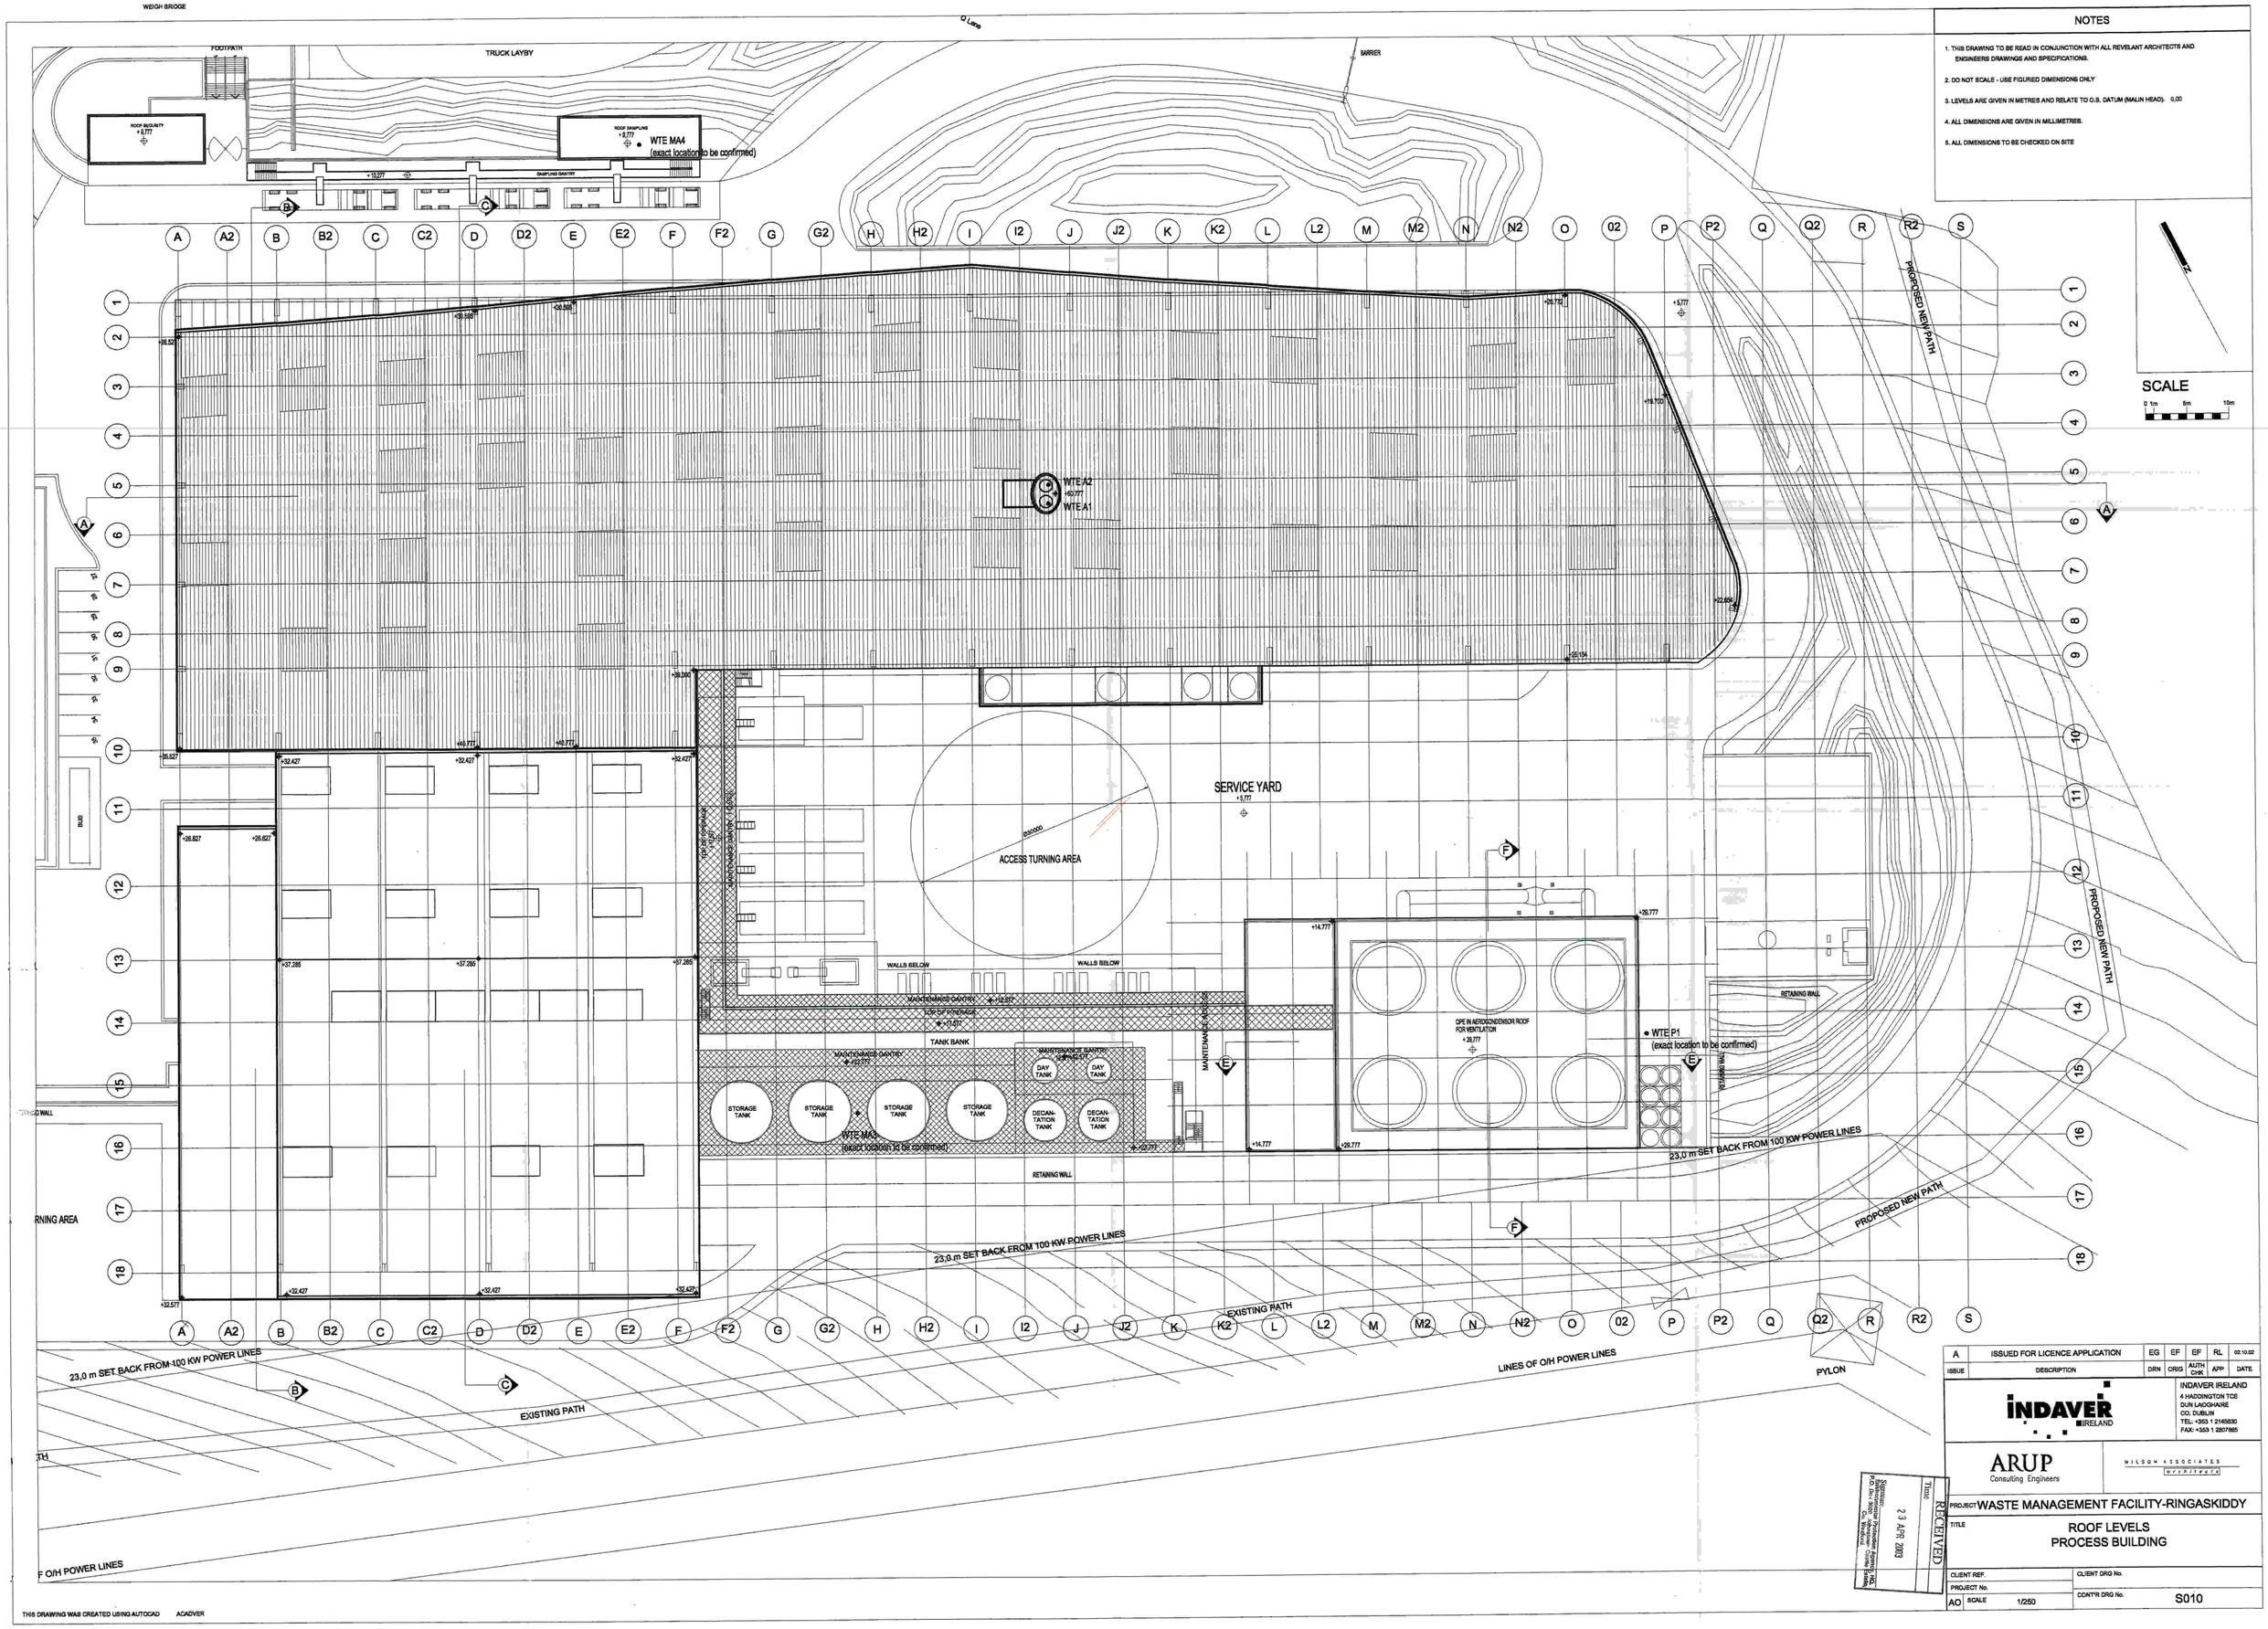

NOTES

1. THIS DRAWING TO BE READ IN CONJUNCTION WITH ALL REVELANT ARCHITECTS AND ENGINEERS DRAWINGS AND SPECIFICATIONS.
2. DO NOT SCALE - USE FIGURED DIMENSIONS ONLY
3. LEVELS ARE GIVEN IN METRES AND RELATE TO O.S. DATUM (MALIN HEAD). 0.00
4. ALL DIMENSIONS ARE GIVEN IN MILLIMETRES.
5. ALL DIMENSIONS TO BE CHECKED ON SITE

ISSUE	DESCRIPTION	DRN	ORIG	AUTH CHK	APP	DATE
A	ISSUED FOR LICENCE APPLICATION	EG	EF	EF	RL	02.10.02

INDAVER IRELAND
4 HADDINGTON TCE
DUN LAOGHAIRE
CO. DUBLIN
TEL: +353 1 2145830
FAX: +353 1 2807865

ARUP
Consulting Engineers

WILSON ASSOCIATES
architects

RECEIVED
Time:
23 APR 2003
Signature:
Department: Planning
P.O. Box 3000, Co. Wexford

PROJECT: WASTE MANAGEMENT FACILITY-RINGASKIDDY

TITLE: ROOF LEVELS
PROCESS BUILDING

CLIENT REF.
PROJECT No.
AO SCALE 1/250
CLIENT DRG No.
CONT'R DRG No. S010