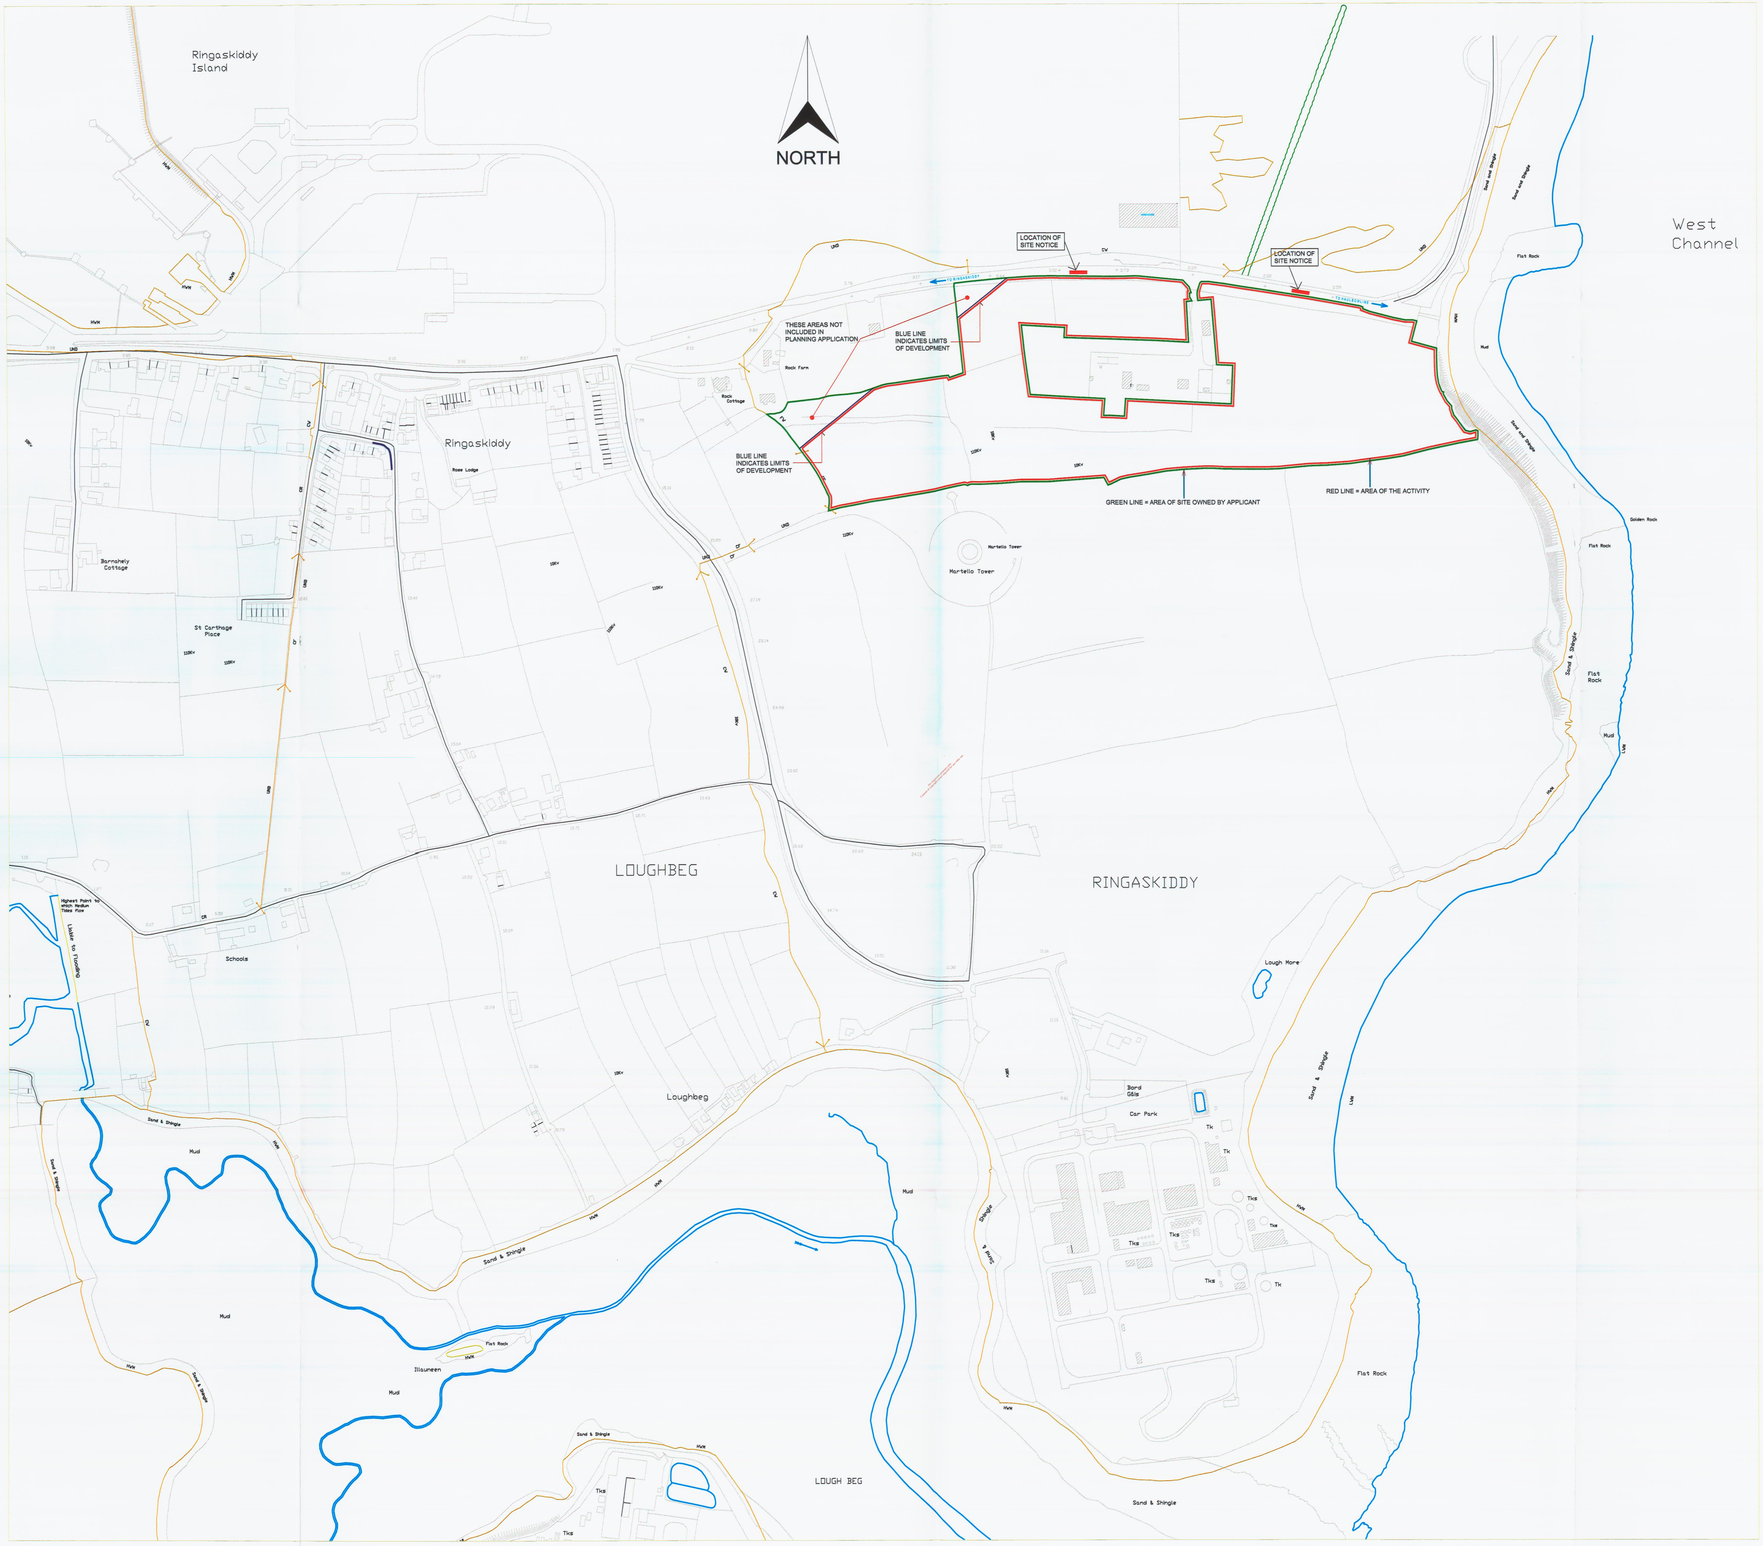

NOTES

1. THIS DRAWING TO BE READ IN CONJUNCTION WITH ALL REVELANT ARCHITECTS AND ENGINEERS DRAWINGS AND SPECIFICATIONS.
2. DO NOT SCALE - USE FIGURED DIMENSIONS ONLY
3. LEVELS ARE GIVEN IN METRES AND RELATE TO O.S. DATUM (MALIN HEAD). 0.00
4. ALL DIMENSIONS ARE GIVEN IN MILLIMETRES.
5. ALL DIMENSIONS TO BE CHECKED ON SITE

ORDNANCE SHEET NO.
6472D
(SHEET NO. FOR OLD MAP
87-11)

EXTRACT FROM O.S.
ELECTRONIC FILE

ISSUE	DESCRIPTION	DRN	ORIG	AUTH CHK	APP	DATE
1	ISSUED FOR LICENCE APPLICATION	EG		RL		21.02.03
0	ISSUED FOR PLANNING	HS		FOM		12/11/01

INDAVER IRELAND
4 HADDINGTON TCE
DUN LAOGHAIRE
CO. DUBLIN
TEL: +353 1 2145830
FAX: +353 1 2807865

ARUP
Consulting Engineers

WILSON ASSOCIATES
architects

PROJECT WASTE MANAGEMENT FACILITY-RINGASKIDDY

TITLE SITE LOCATION MAP

CLIENT REF.

CLIENT DRG No.

PROJECT No. C992

CONTR DRG No. CO5/APP/92/101

AO SCALE 1/2500

Signature
Planning Administrator
P.O. Box 2000, Monaghan County Hall,
Co. Monaghan

Time

RECEIVED
23 APR 2003

THIS DRAWING WAS CREATED USING AUTOCAD ACADVER_2002_(C992)