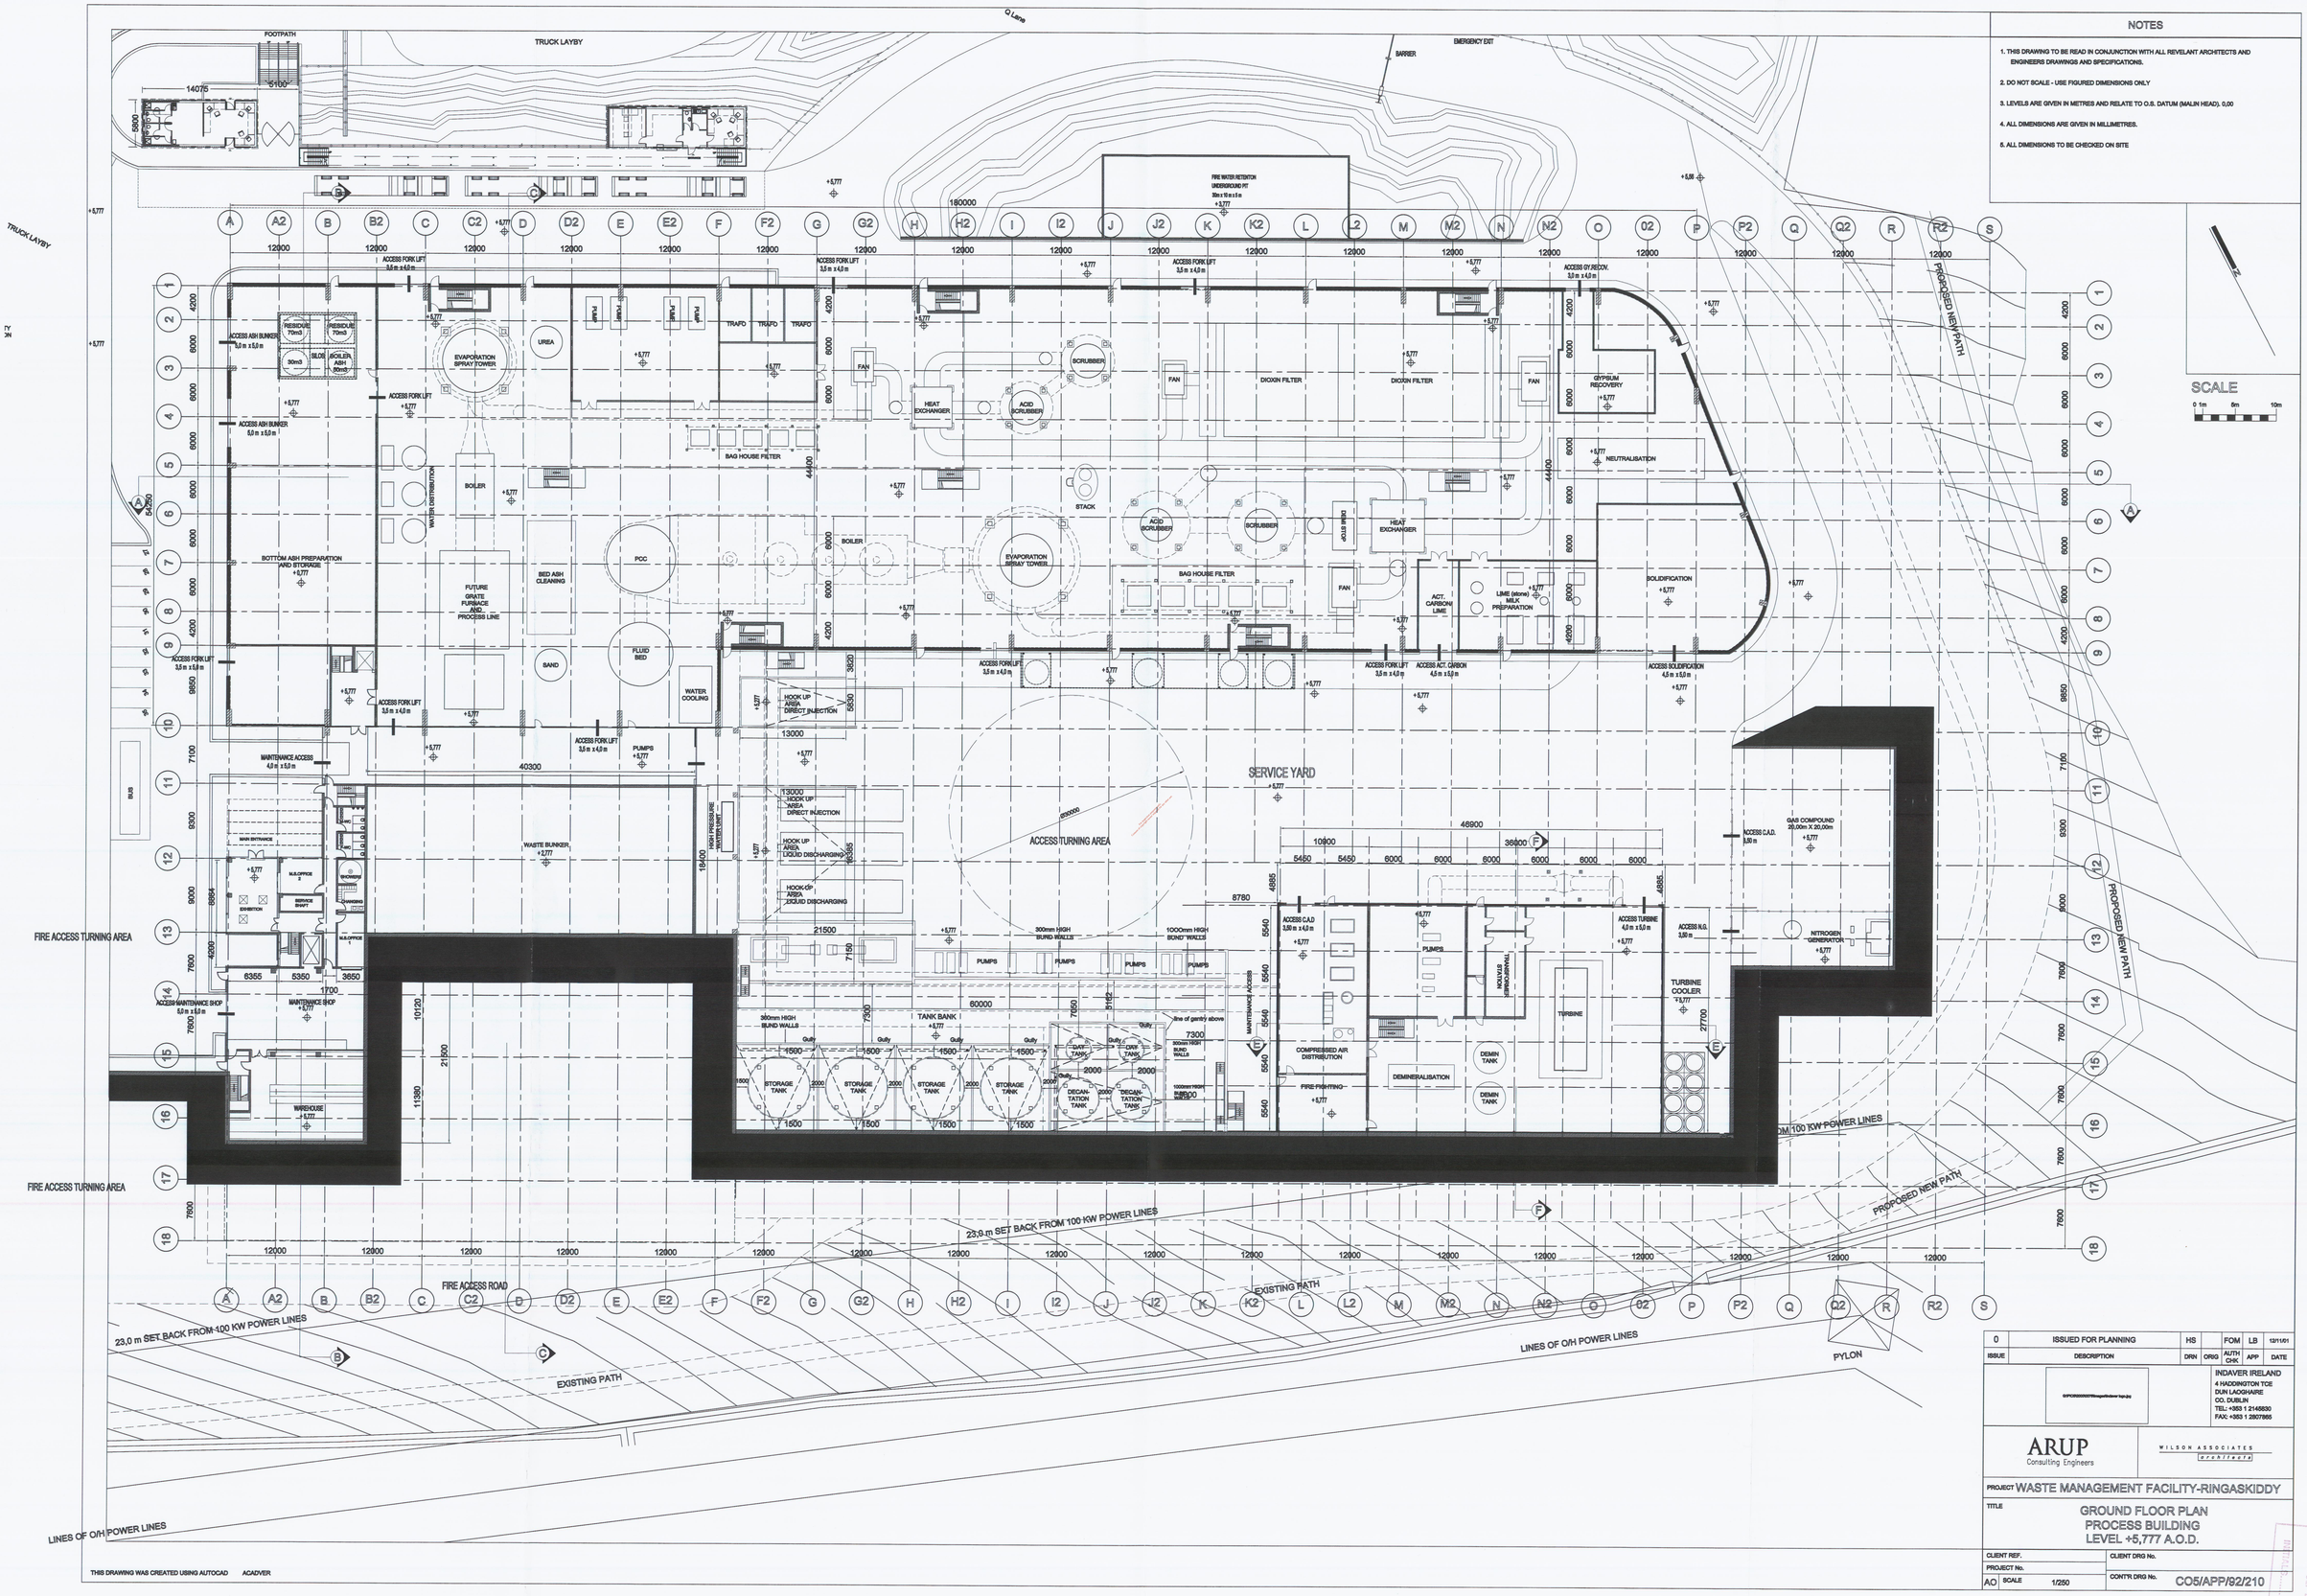

NOTES

1. THIS DRAWING TO BE READ IN CONJUNCTION WITH ALL REVELANT ARCHITECTS AND ENGINEERS DRAWINGS AND SPECIFICATIONS.
2. DO NOT SCALE - USE FIGURED DIMENSIONS ONLY
3. LEVELS ARE GIVEN IN METRES AND RELATE TO O.S. DATUM (MALIN HEAD), 0,00
4. ALL DIMENSIONS ARE GIVEN IN MILLIMETRES.
5. ALL DIMENSIONS TO BE CHECKED ON SITE

ISSUE	DESCRIPTION	DRN	ORIG	AUTH CHK	APP	DATE
0	ISSUED FOR PLANNING	HS		FOM	LB	12/11/01

INDAVER IRELAND
4 HADDINGTON TCE
DUN LAOGHAIRE
CO. DUBLIN
TEL: +353 1 2145830
FAX: +353 1 2807865

ARUP
Consulting Engineers

WILSON ASSOCIATES
architects

PROJECT WASTE MANAGEMENT FACILITY-RINGASKIDDY

TITLE
GROUND FLOOR PLAN
PROCESS BUILDING
LEVEL +5,777 A.O.D.

CLIENT REF.		CLIENT DRG No.	
PROJECT No.		CONTR DRG No.	CO5/APP/92/210
AO	SCALE 1/250		

THIS DRAWING WAS CREATED USING AUTOCAD ACADVER