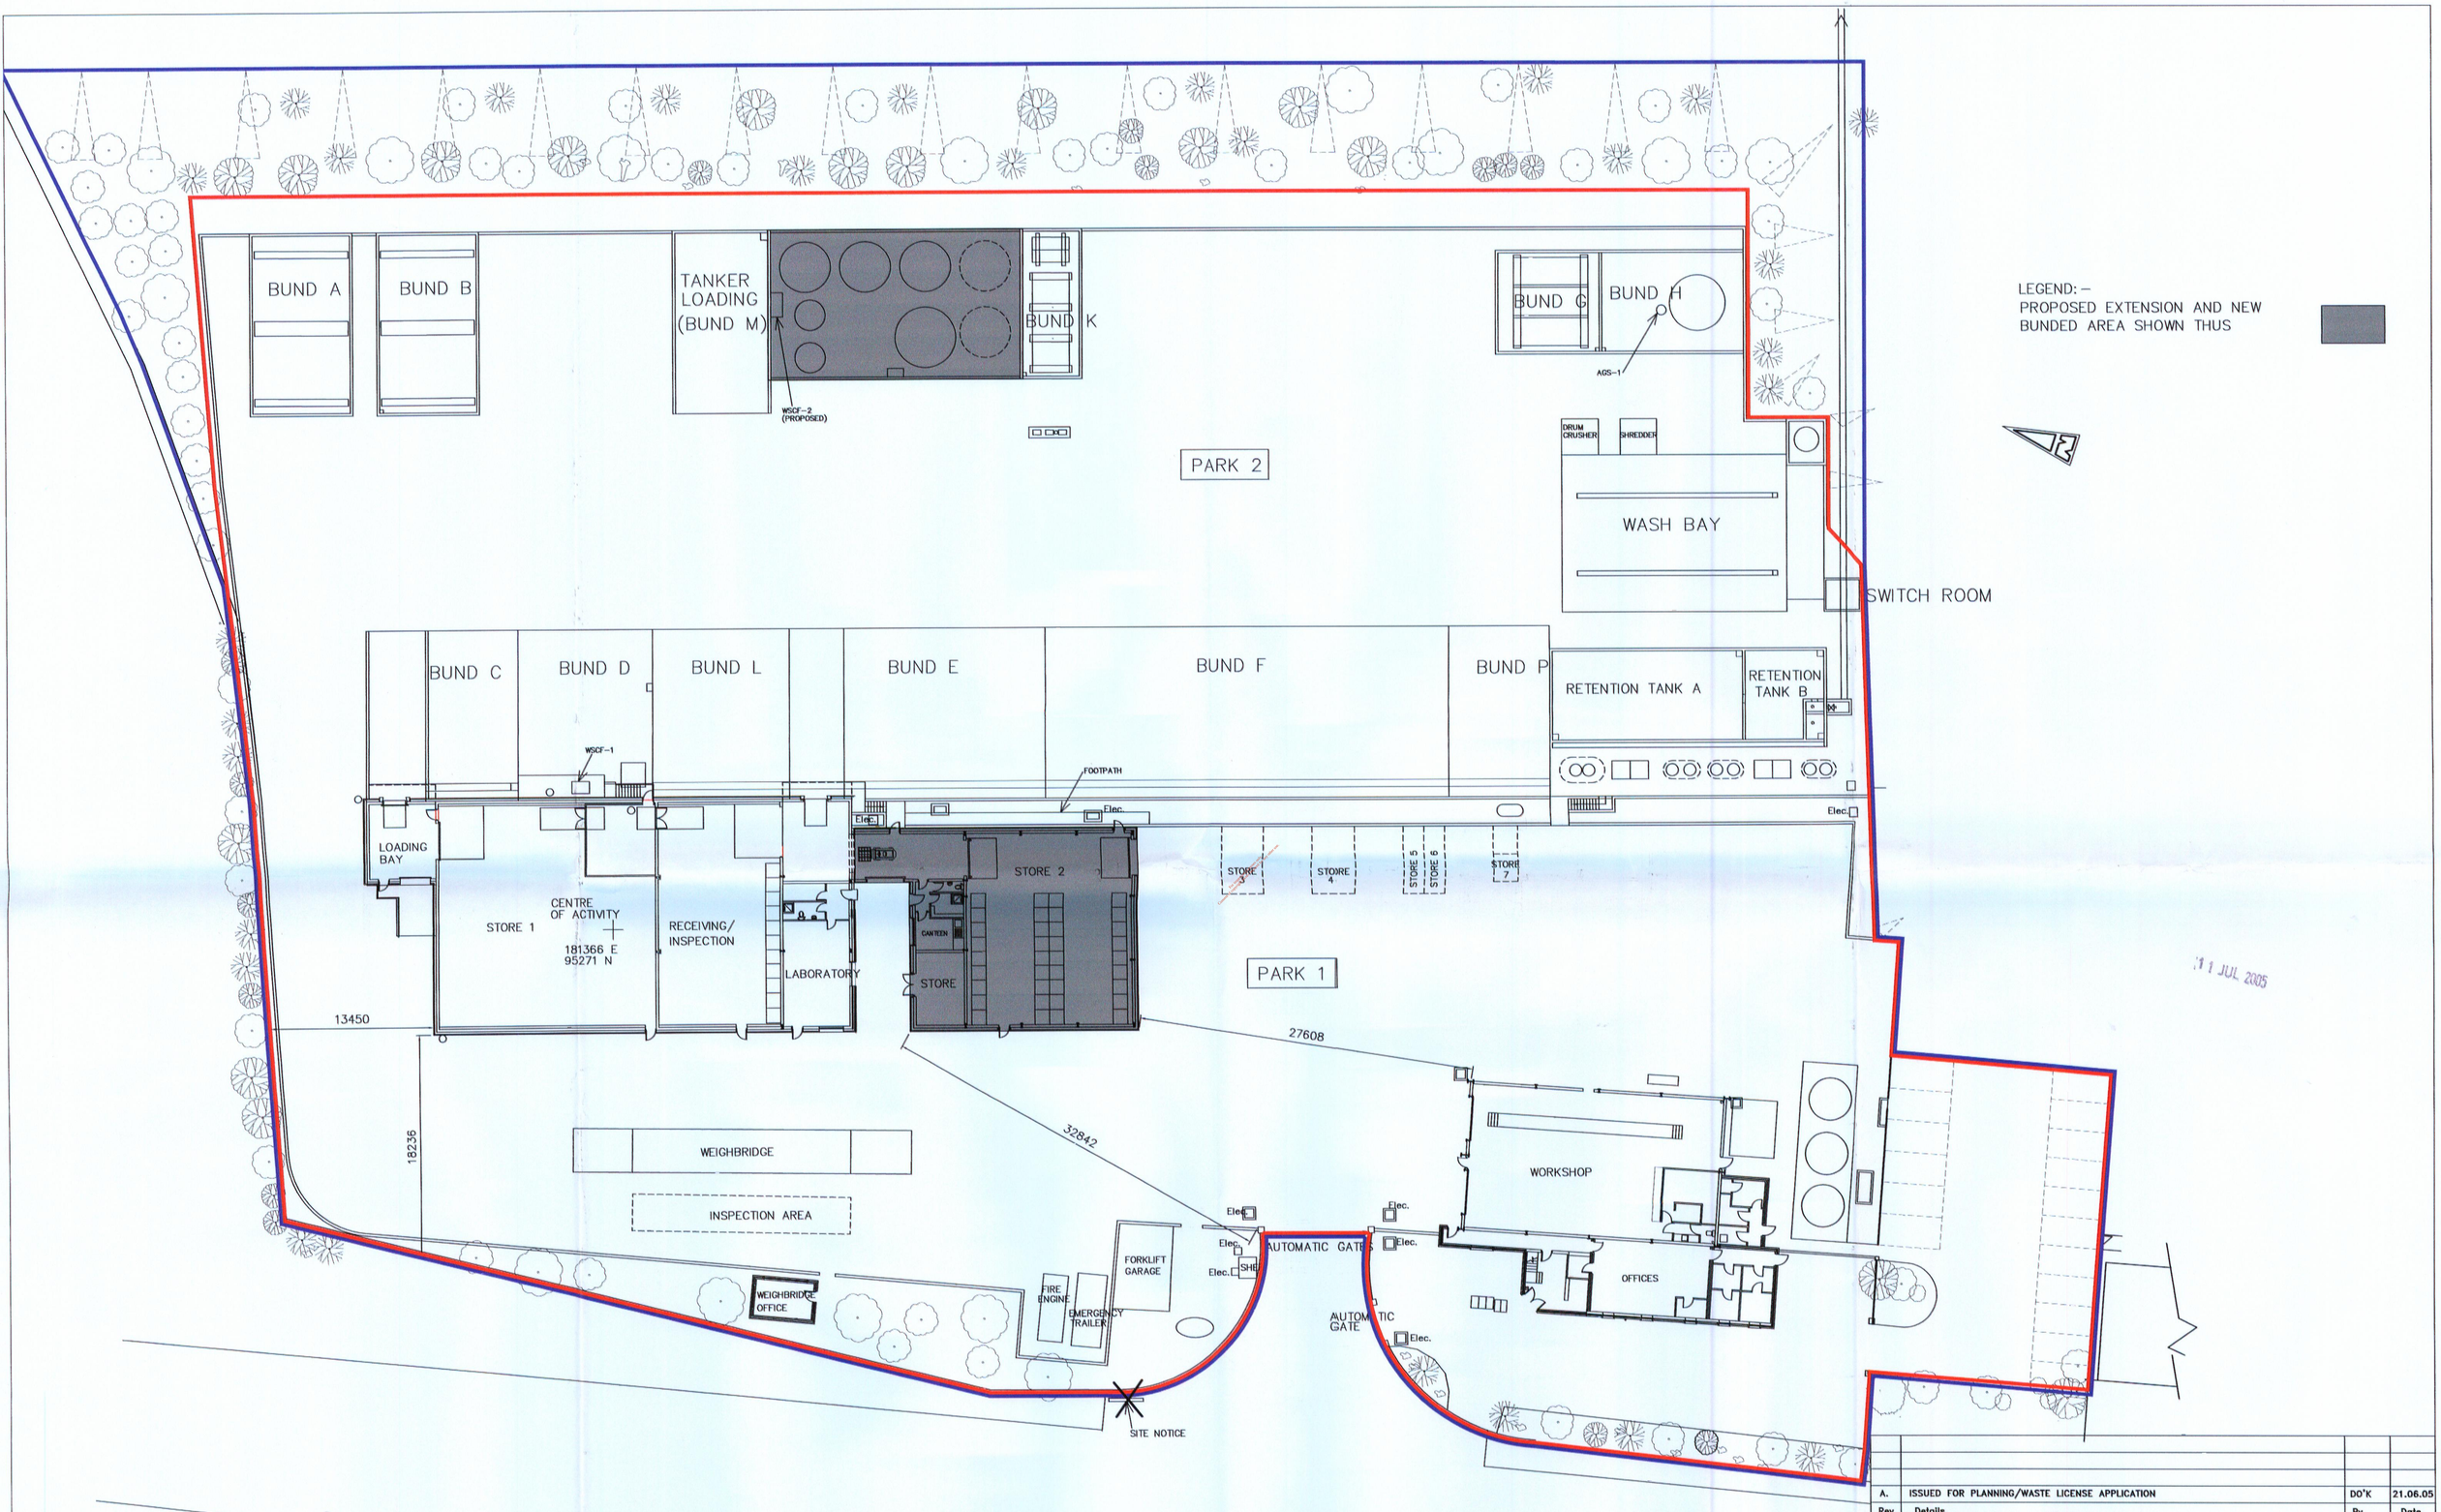

Rev	Details	By	Date
A.	ISSUED FOR PLANNING/WASTE LICENSE APPLICATION	DO'K	21.06.05

MURPHY McCARTHY
Consulting Engineers Ltd.
Unit D, Marina Commercial Park, Centre Park Road, Cork.
tel. 021-4317992.
fax. 021-4311410.
E-mail. murmac@iol.ie

Client	Project
AVR SAFEWAY LTD	WAREHOUSE EXTENSION

Drawing Title: SITE LAYOUT PLAN

Scale	Date	Drawn	Drawing No	Rev.
1:250 AT A1 SIZE 1:500 AT A3 SIZE	MAY 2005	DO'K	25041-001	A.