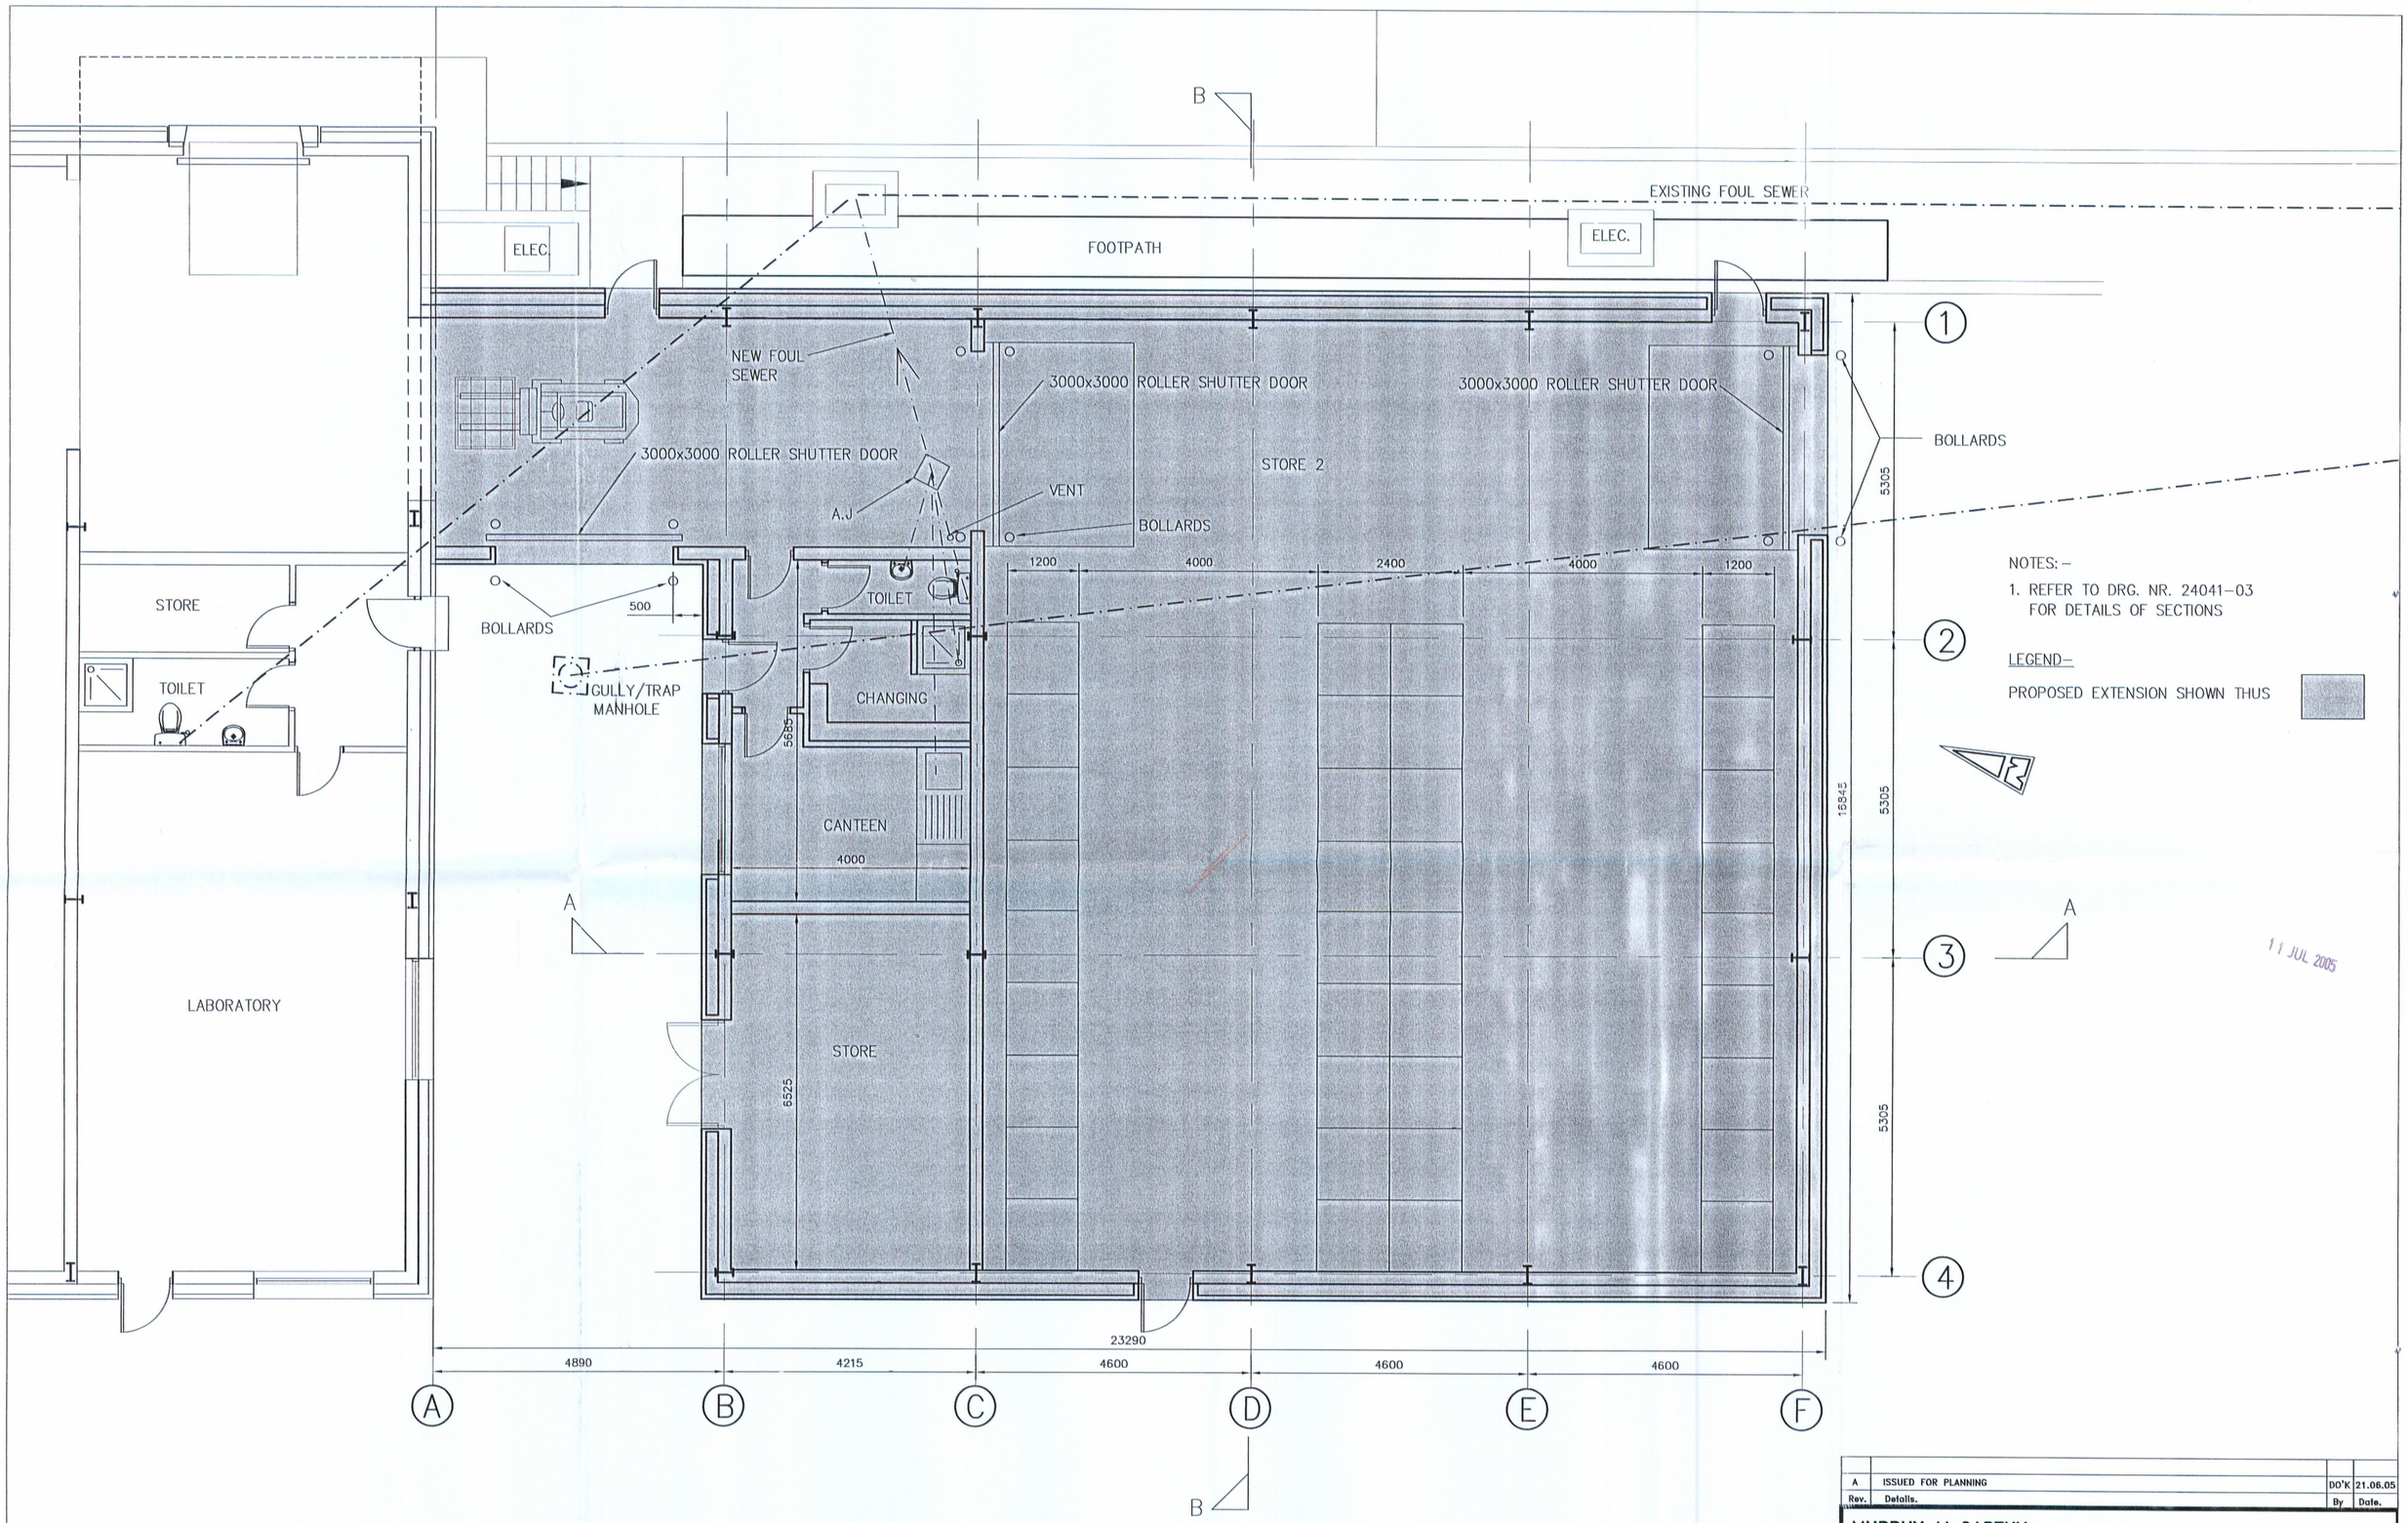

Rev.	Details.	By	Date.
A	ISSUED FOR PLANNING	DO'K	21.06.05

MURPHY McCARTHY
Consulting Engineers Ltd.
Unit D, Marina Commercial Park, Centre Park Road, Cork.
tel. 021-4317992.
fax. 021-4311410.
e-mail murmac@iol.ie

Client: AVR SAFEWAY LTD	Project: WAREHOUSE EXTENSION
Drawing Title: PLAN OF WAREHOUSE EXTENSION	

Scale	Date	Drawn	Drawing No	Rev.
1:50	MAY 2005	DO'K	25041-002	A