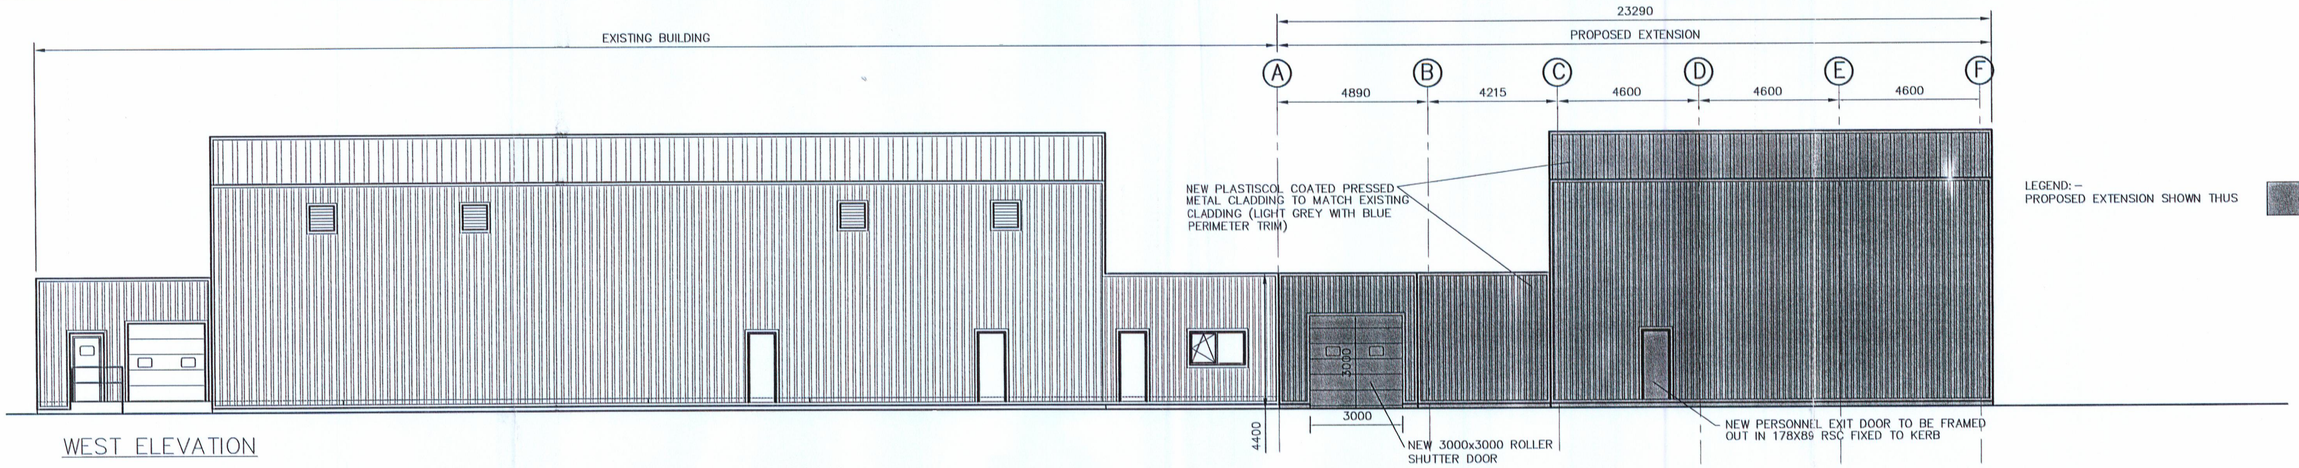

LEGEND:–
PROPOSED EXTENSION SHOWN THUS

WEST ELEVATION

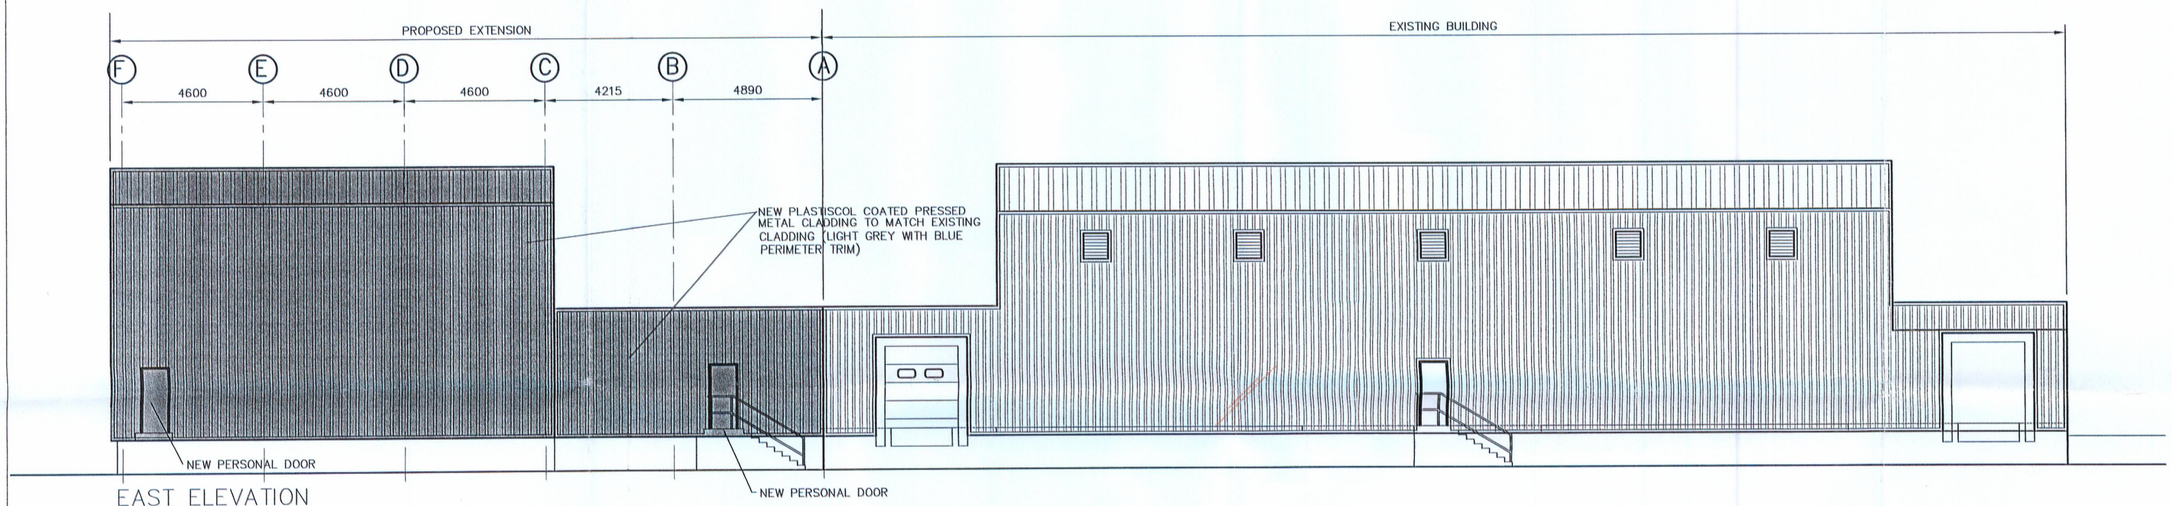

EAST ELEVATION

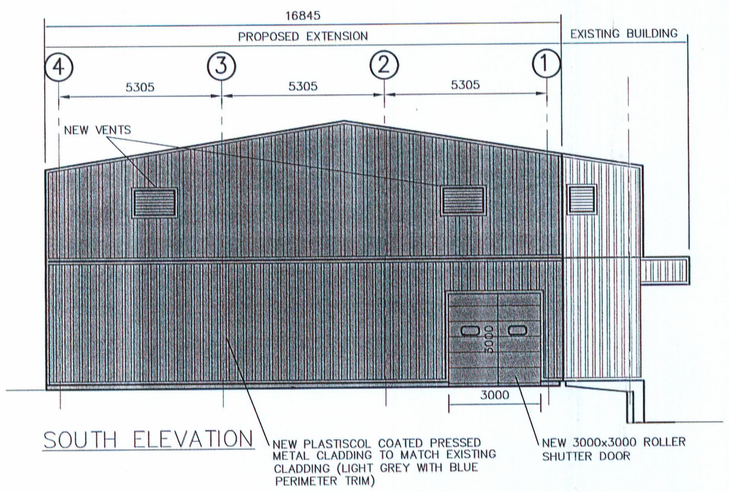

SOUTH ELEVATION

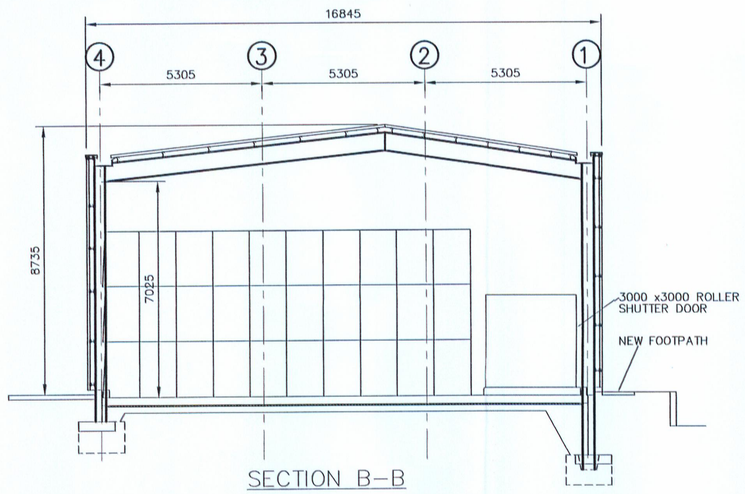

SECTION B–B

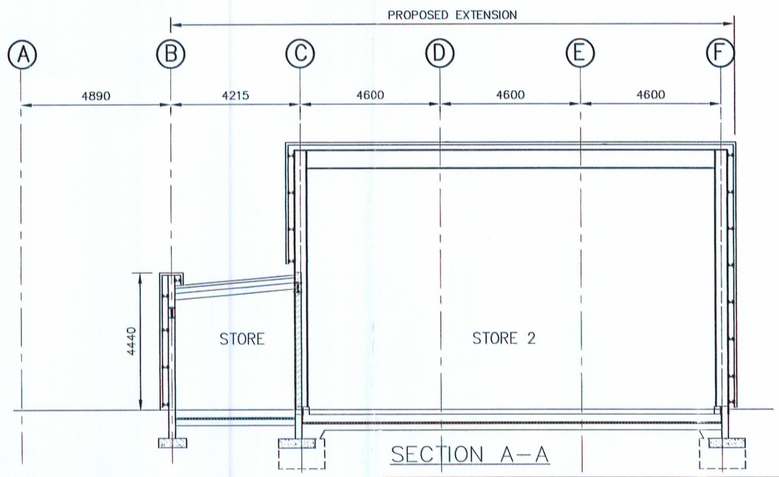

SECTION A–A

11 JUL 2005

Rev.	Details.	By	Date.
A	ISSUED FOR PLANNING	DO'K	21.06.05

MURPHY McCARTHY
Consulting Engineers Ltd.
Unit D, Marina Commercial Park, Centre Park Road, Cork.
tel. 021–4317992.
fax. 021–4311410.
e-mail murmac@iol.ie

Client AVR SAFEWAY LTD	Project WAREHOUSE EXTENSION

Drawing Title PROPOSED WAREHOUSE ELEVATIONS AND SECTIONS

Scale	Date	Drawn	Drawing No	Rev.
1:100	MAY 2005	DO'K	25041–003	A