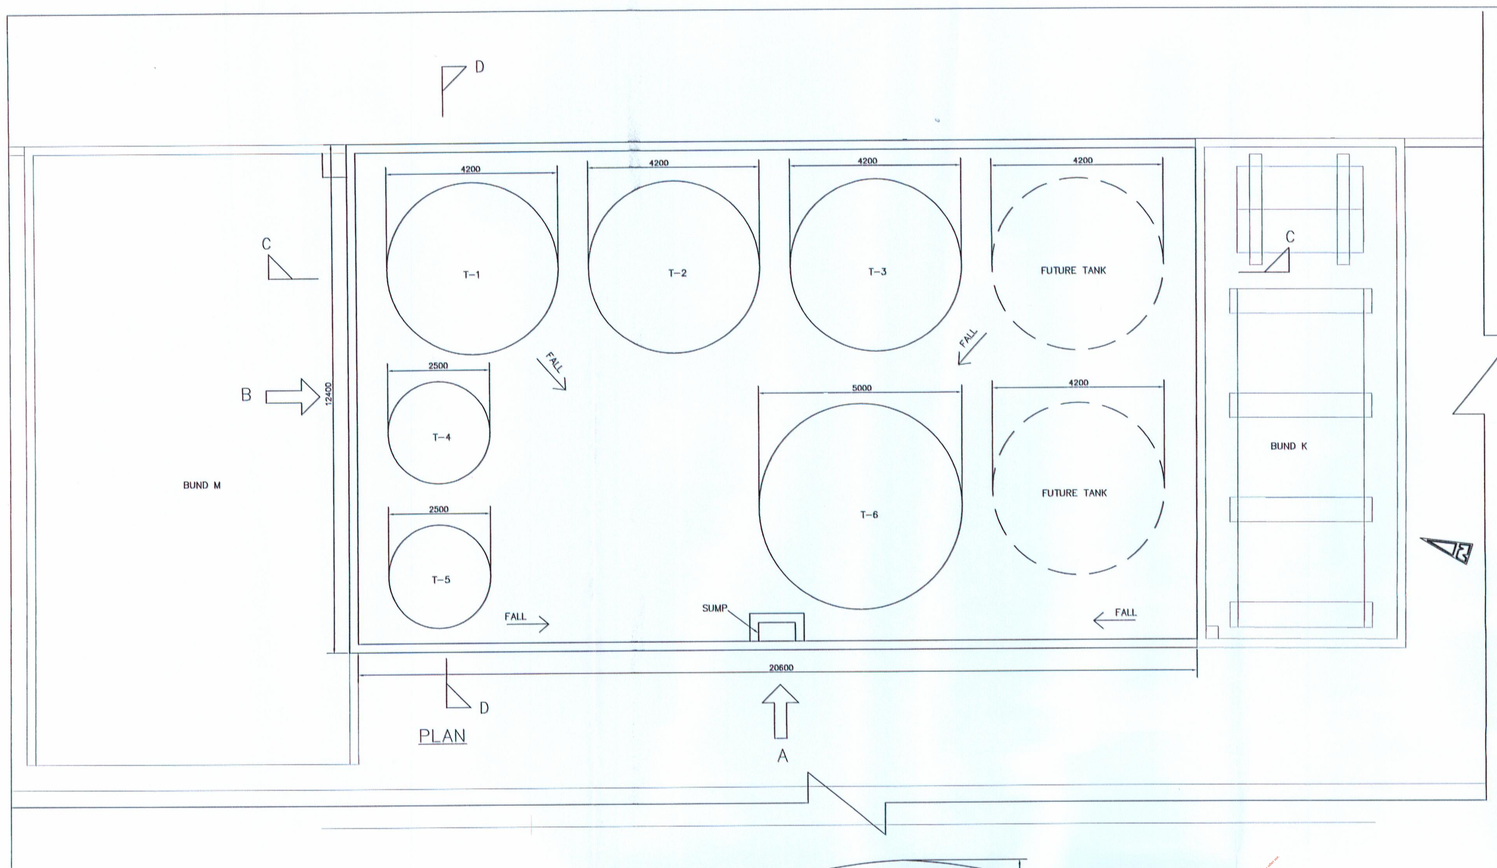

PLAN

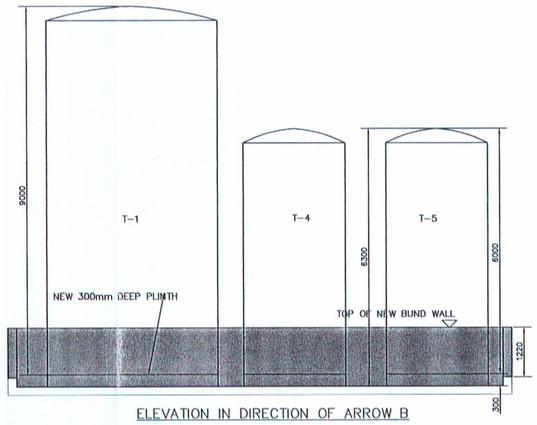

ELEVATION IN DIRECTION OF ARROW B

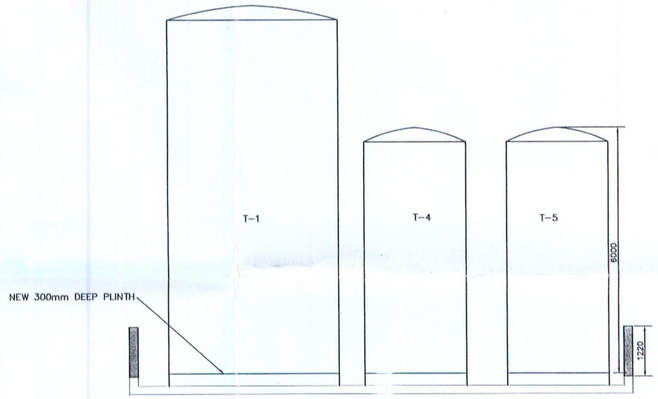

SECTION D-D

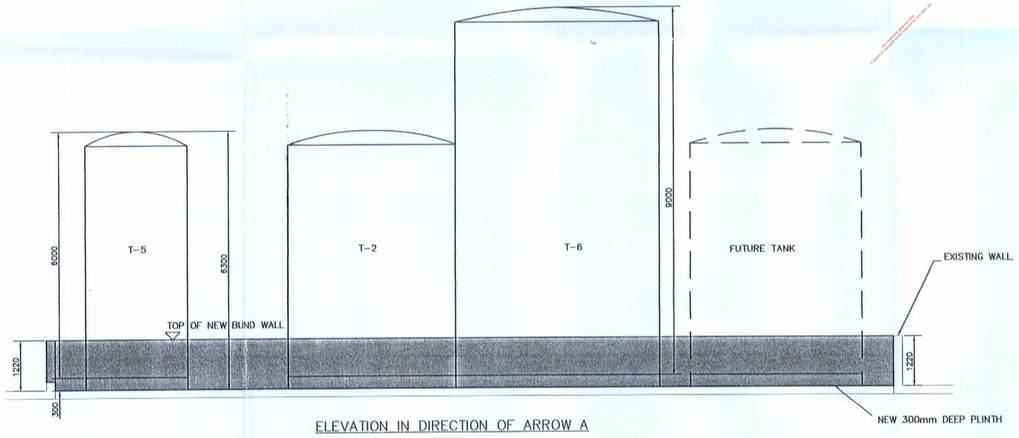

ELEVATION IN DIRECTION OF ARROW A

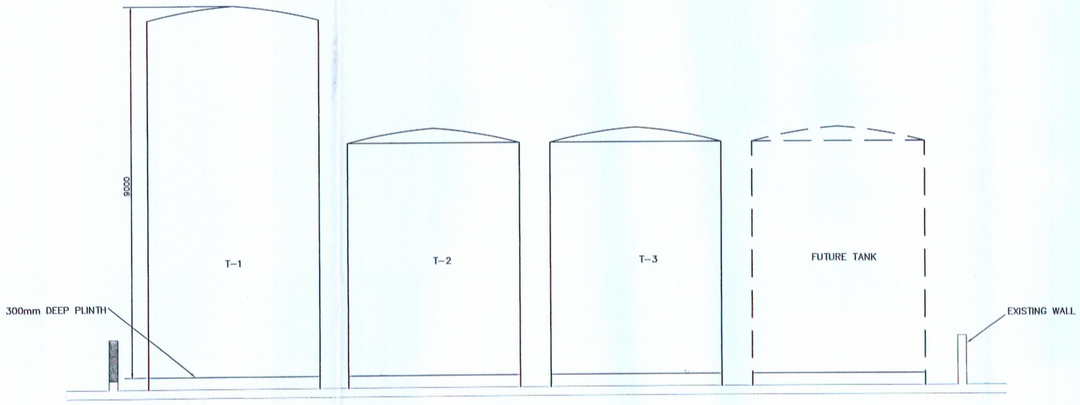

SECTION C-C

11 JUL 2005

Rev.	Details.	By	Date.
A	ISSUED FOR PLANNING	DO'K	21.06.05

MURPHY McCARTHY
Consulting Engineers Ltd.
Unit D, Marina Commercial Park, Centre Park Road, Cork.
tel. 021-4317992.
fax. 021-4311410.
e-mail murmac@iol.ie

Client	Project
AVR SAFEWAY LTD	WAREHOUSE EXTENSION

Drawing Title: PLAN , ELEVATIONS AND SECTIONS OF BUND

Scale	Date	Drawn	Drawing No	Rev.
1:75	MAY 2005	DO'K	25041-005	A