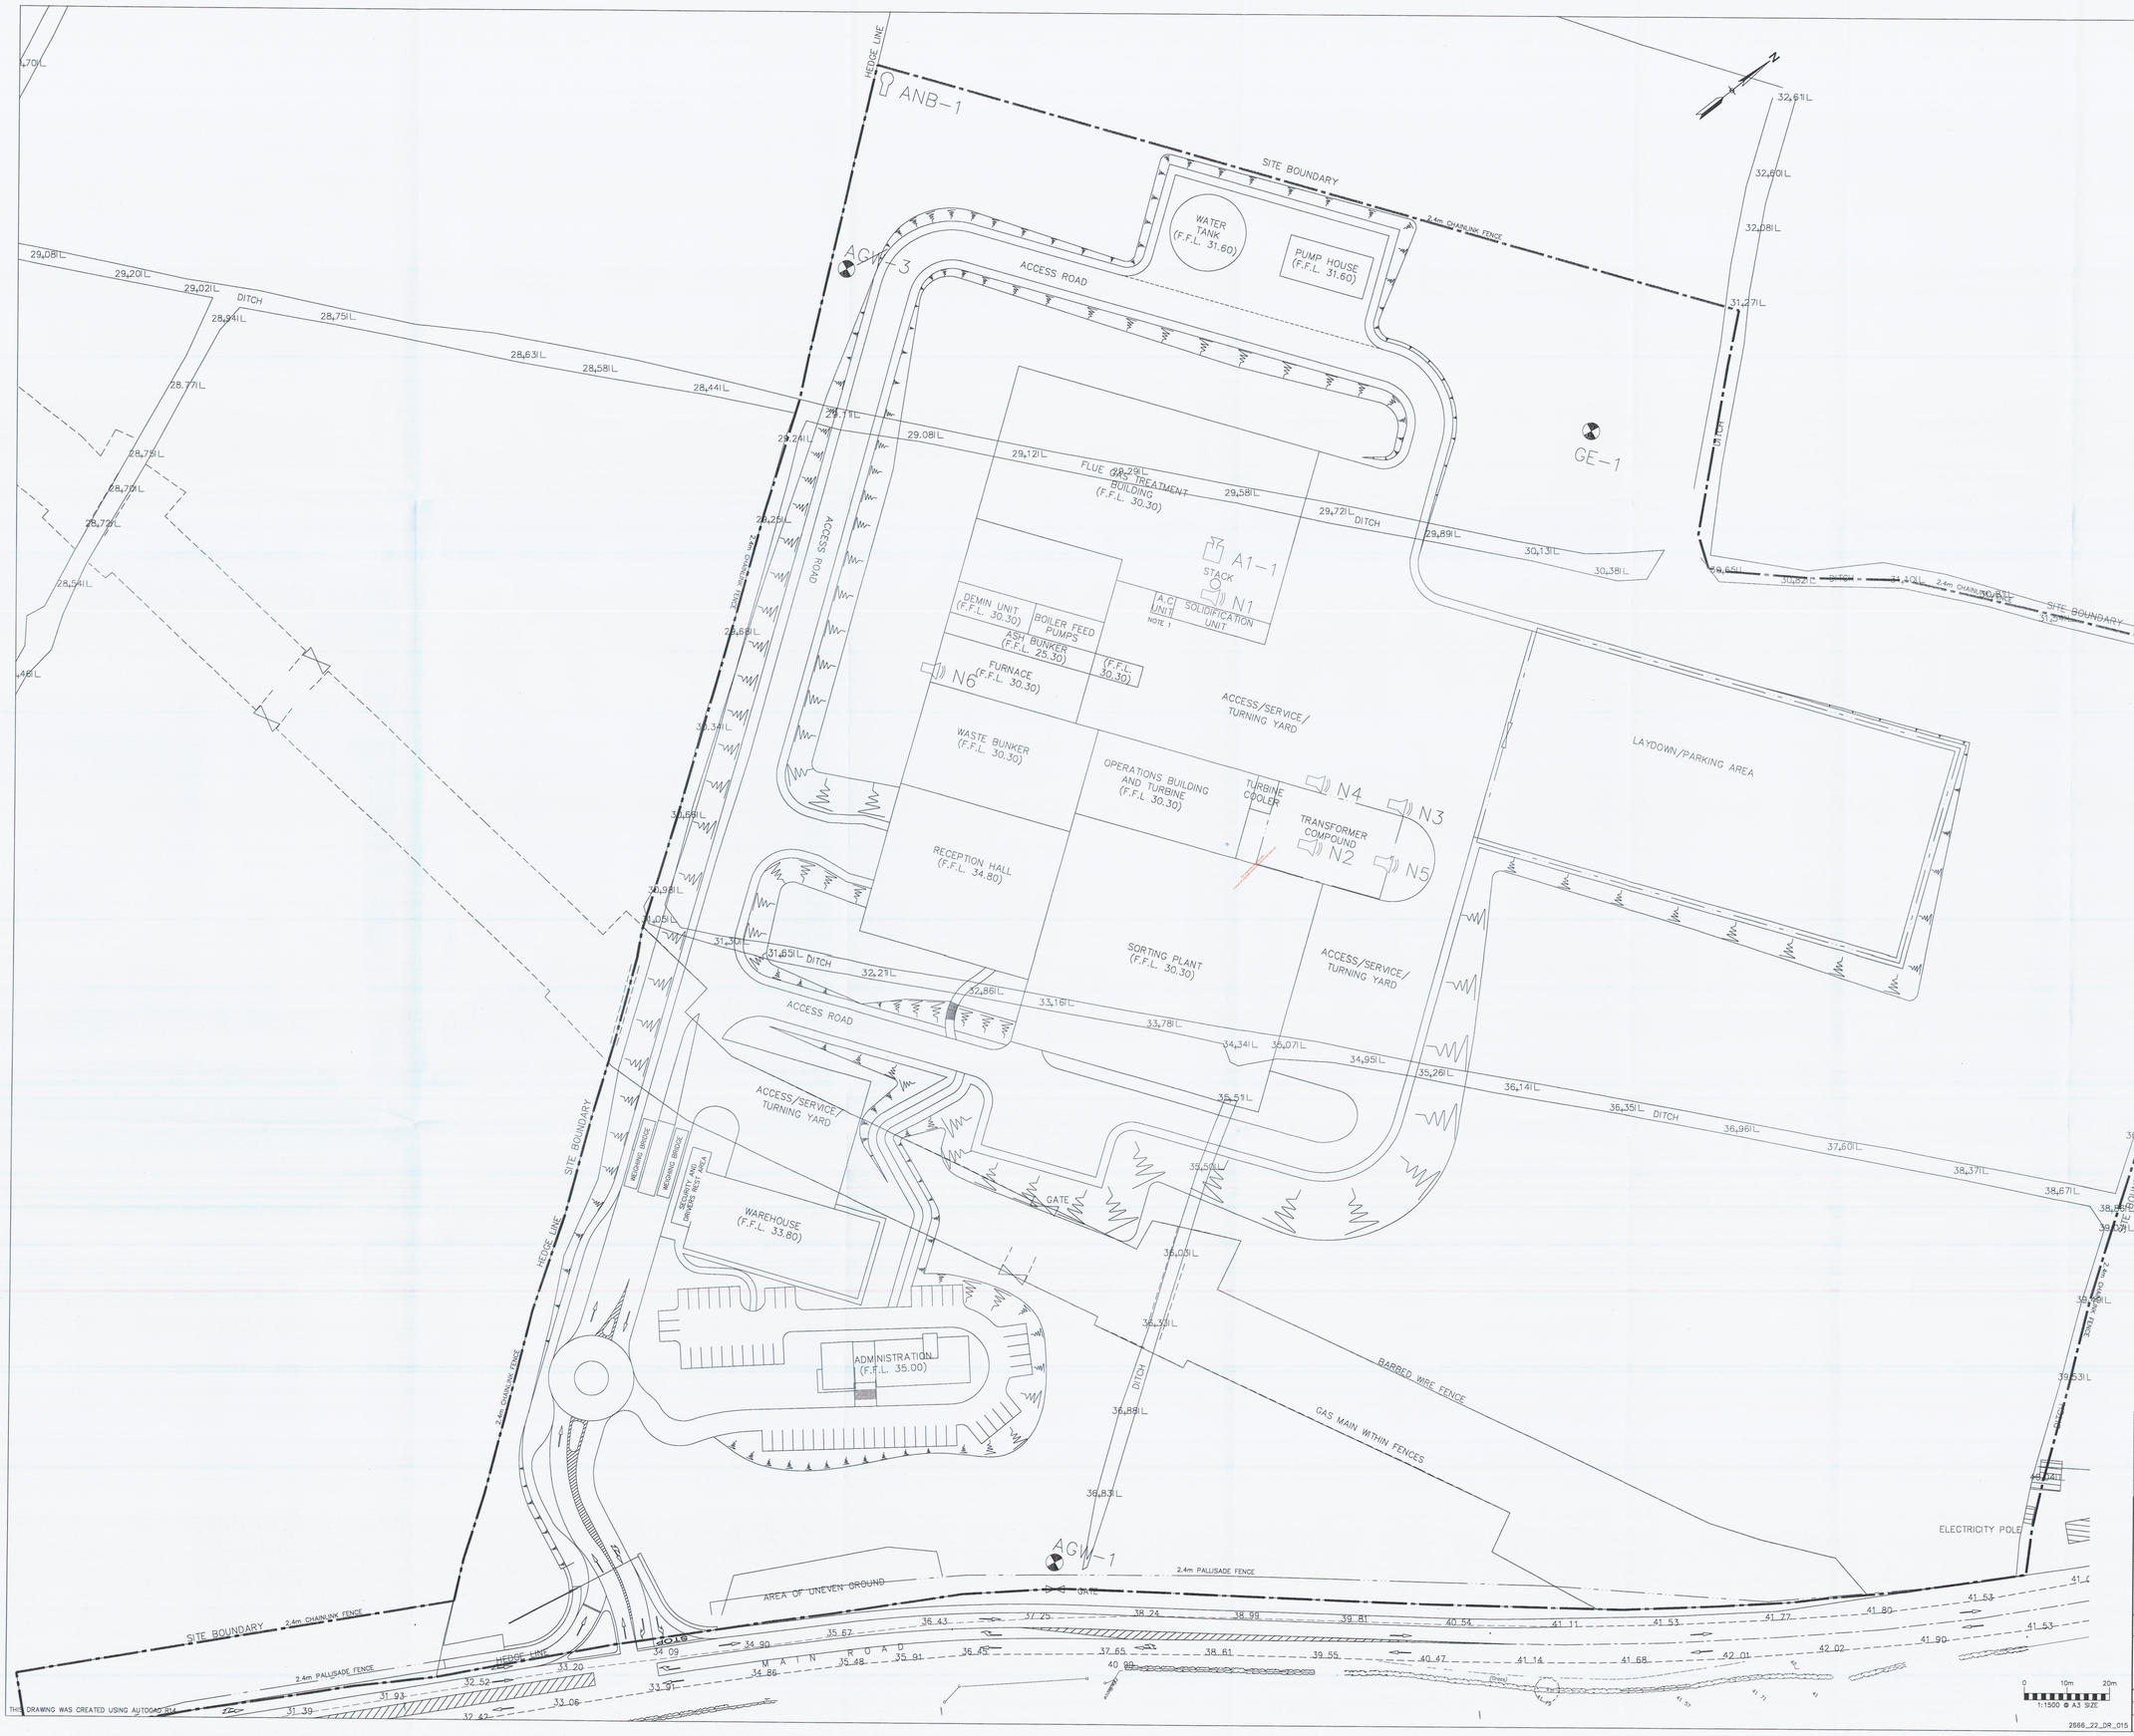

NOTES

1. AC UNIT REFERS TO ACTIVATED CARBON/LIME MIXTURE UNIT

LEGEND

AGW-1	GROUND/WATER MONITORING WELL
ANB-1	AMBIENT NOISE MONITORING POINT
AI-1	AIR EMISSION MONITORING POINT
GE-1	GROUND EMISSION SAMPLING POINT
	NOISE EMISSION POINT

SPECIAL VERSION

FOR OFFICIAL VERSION, REFER TO A COPY WITH ORIGINAL SIGNATURE(S) IN THE TITLE BLOCK/LEAD SHEET

ISSUE	DESCRIPTION	DRN	ORIG	AUTH CHK	APP	DATE
D	ISSUED FOR WASTE LICENCE ADDITIONAL INFO.					28/04/03
C	RE-ISSUE FOR INFORMATION					
B	RE-ISSUE FOR INFORMATION	KMcC	MC		MC	22/11/01
A	FOR INFORMATION	OA	MC		MC	16/08/01

INDAVER

INDAVER IRELAND
4 HADDINGTON TCE
DUN LAOGHAIRE
CO. DUBLIN
TEL: +353 1 2145830
FAX: +353 1 2807865

Project Management Group
Cork - Dublin

WILSON ARCHITECTURE
OMK|W

PROJECT: WASTE MGMT FACILITY - CARRANSTOWN

TITLE: LOCATION OF MONITORING POINTS

CLIENT REF.		CLIENT DRG No.	
PROJECT No.	2666		
AO SCALE	NONE	CONT'R DRG No.	2666-22-DR-015