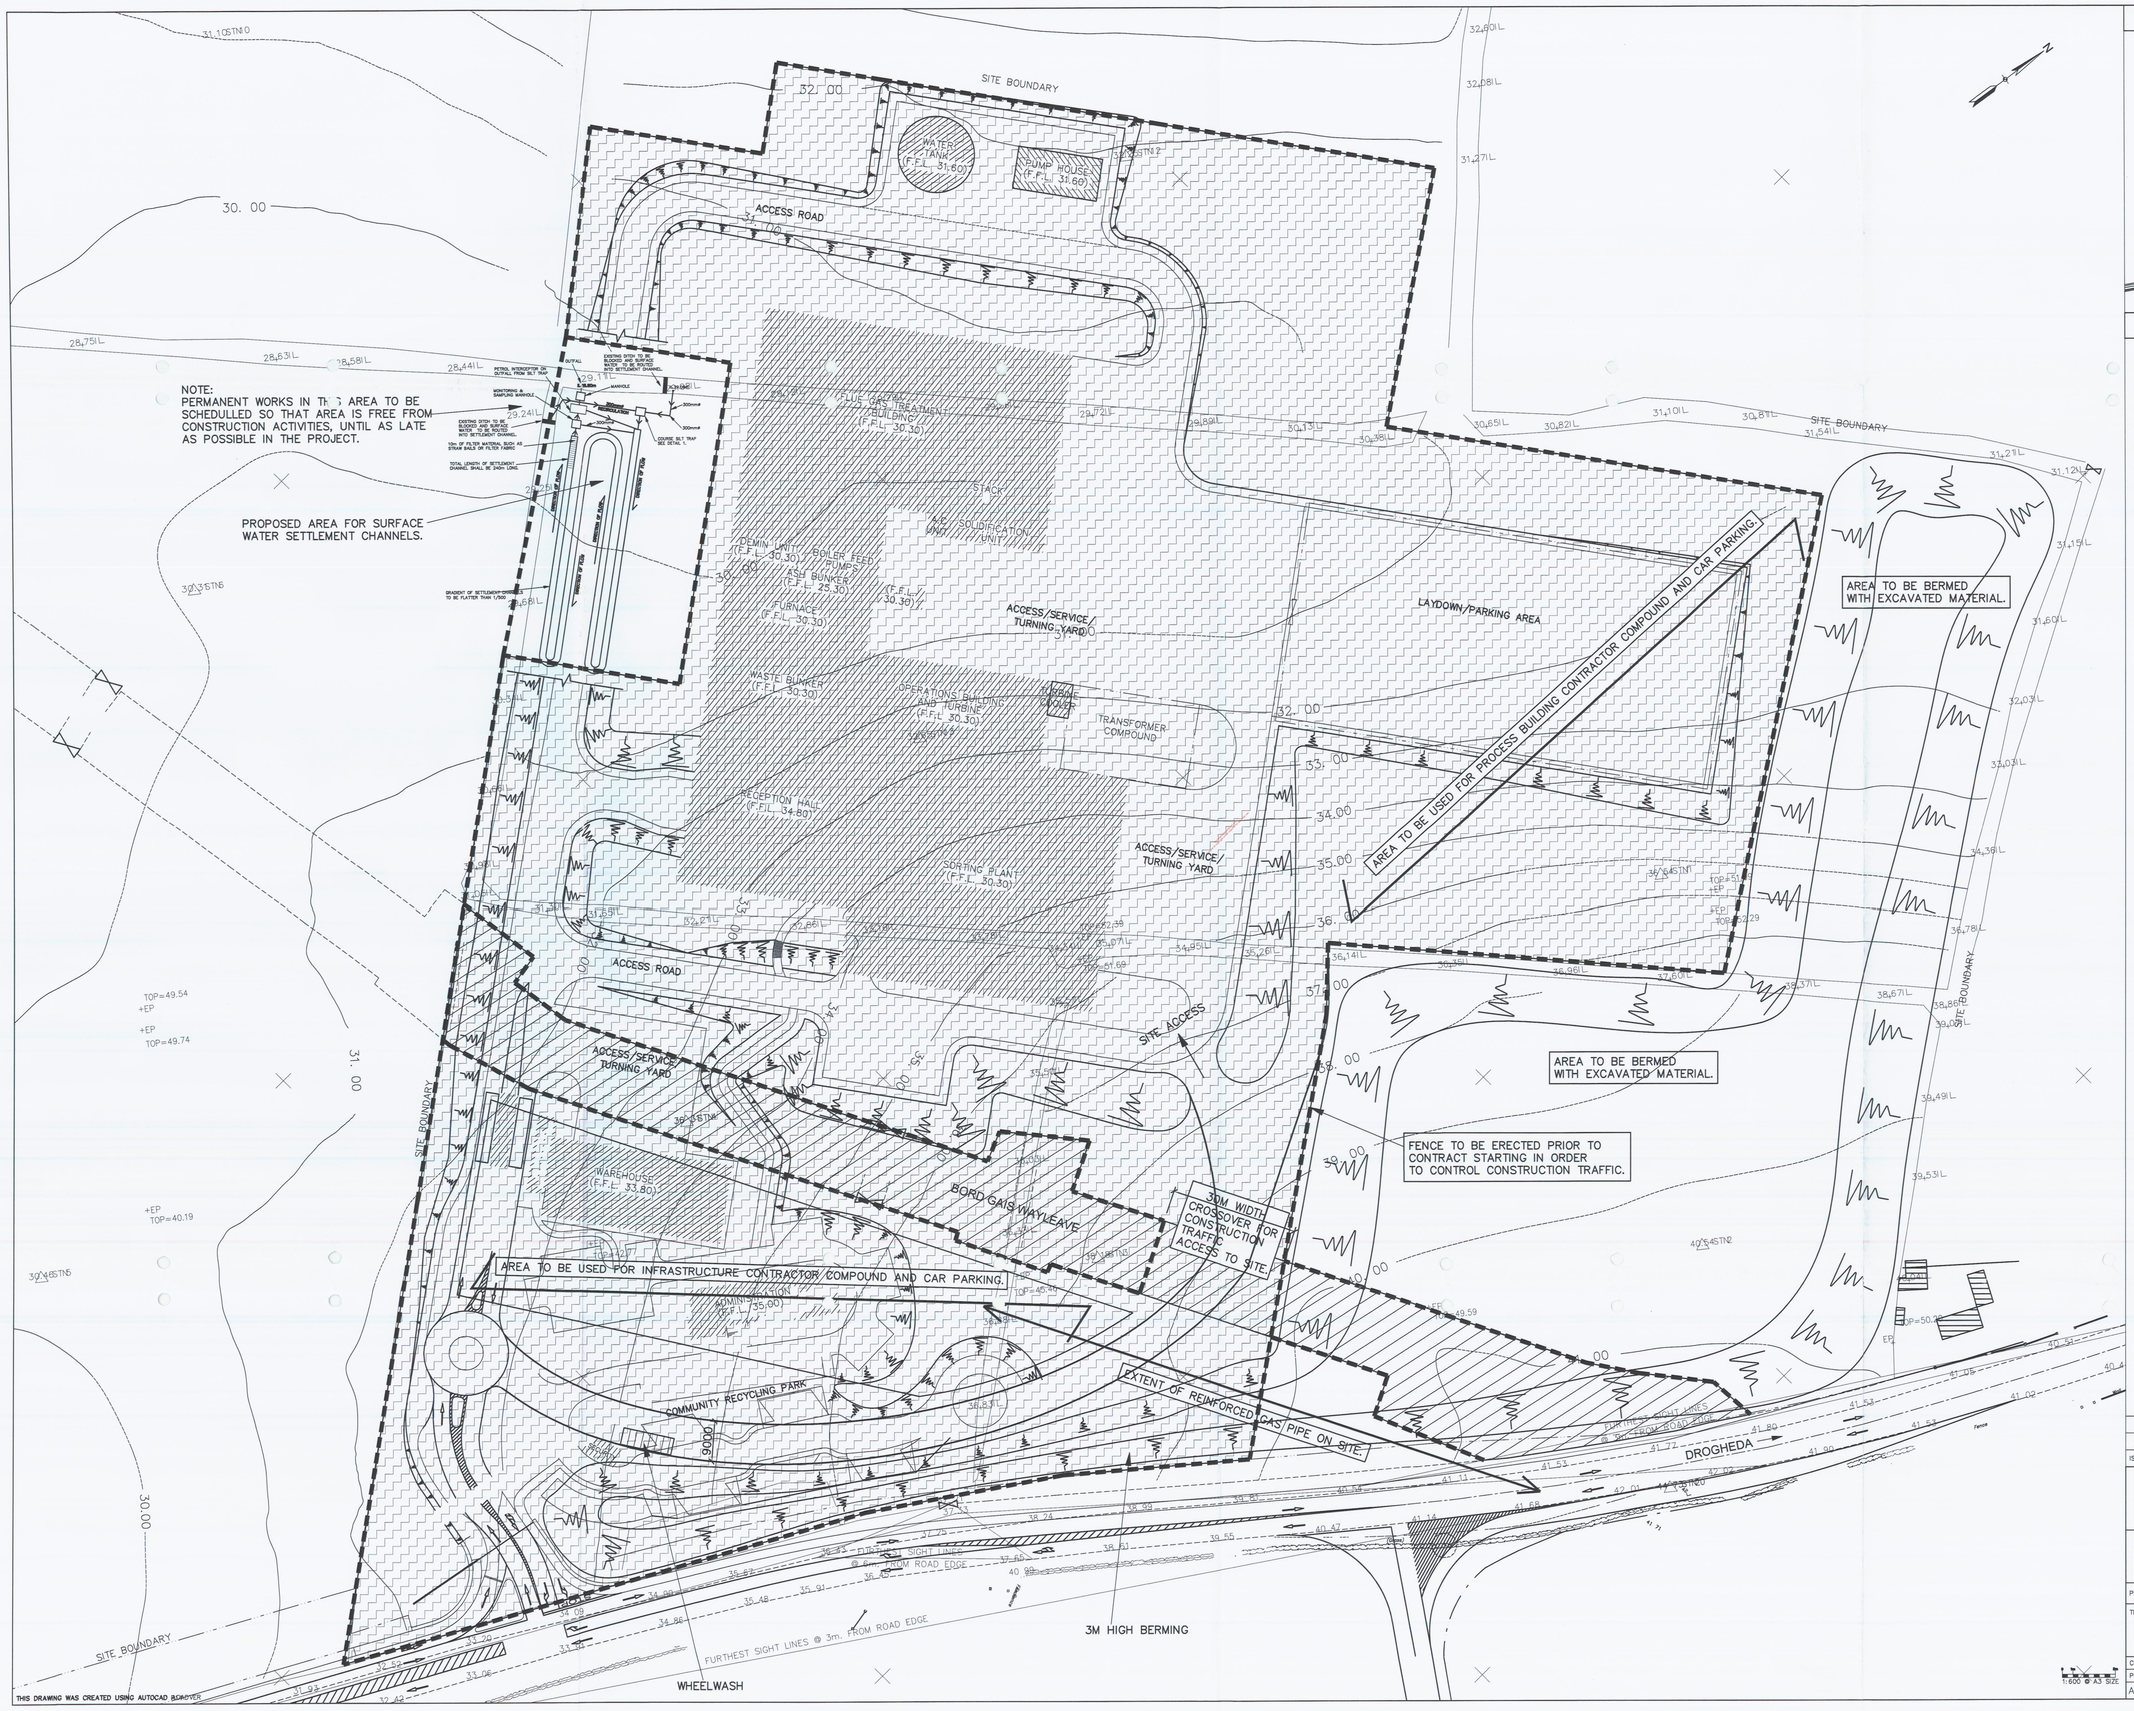

KEYPLAN

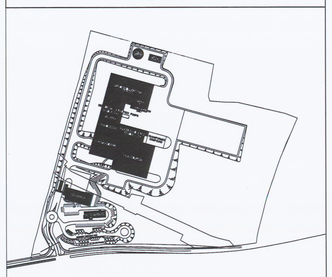

NOTES

1. THIS DRAWING TO BE READ IN CONJUNCTION WITH ALL REVELANT ARCHITECTS AND ENGINEERS DRAWINGS AND SPECIFICATIONS.
2. DO NOT SCALE – USE FIGURED DIMENSIONS ONLY
3. ALL DIMENSIONS ARE GIVEN IN MILLIMETRES.
4. LEVELS ARE GIVEN IN METRES AND RELATE TO O.S. DATUM (MALIN HEAD).
5. STEEL STRUCTURE FURNACE BUILDING = IP900
6. STEEL STRUCTURE RECEPTION HALL = IP400
7. STEEL STRUCTURE FLUE GAS CLEANING BUILDING = IP600
8. P.F. = PROCESS / PRODUCT FLOW

ENVIRONMENTAL PROTECTION AGENCY-WASTE LICENSING RECEIVED 31 JUL 2003 INITIALS.....

ISSUE	DESCRIPTION	DRN	ORIG	AUTH CHK	APP	DATE
B.	ISSUED FOR WASTE LICENCE REVIEW	J.E.			N.K.	14.07.03
A.	ISSUED TO BGE FOR DISCUSSION	B.W.			N.K.	28.02.02

INDAVER

INDAVER IRELAND
4 HADDINGTON TCE
DUN LAOGHAIRE
CO. DUBLIN
TEL: +353 1 2145830
FAX: +353 1 2807865

McElroy Associates Consulting Engineers
72 Haddington Road, Ballsbridge, DA.
Tel: 660 9000 Fax: 660 9099
E Mail: bris@mcas.ie

WILSON ASSOCIATES architects

PROJECT: WASTE MGMT FACILITY - CARRANSTOWN

TITLE: PROPOSED CONSTRUCTION COMPOUND CAR PARKING AND ACCESS LAYOUT

CLIENT REF.		CLIENT DRG No.	
PROJECT No.	2666	CONT'R DRG No.	2666-48-DR-101
A0 SCALE	1:1000		