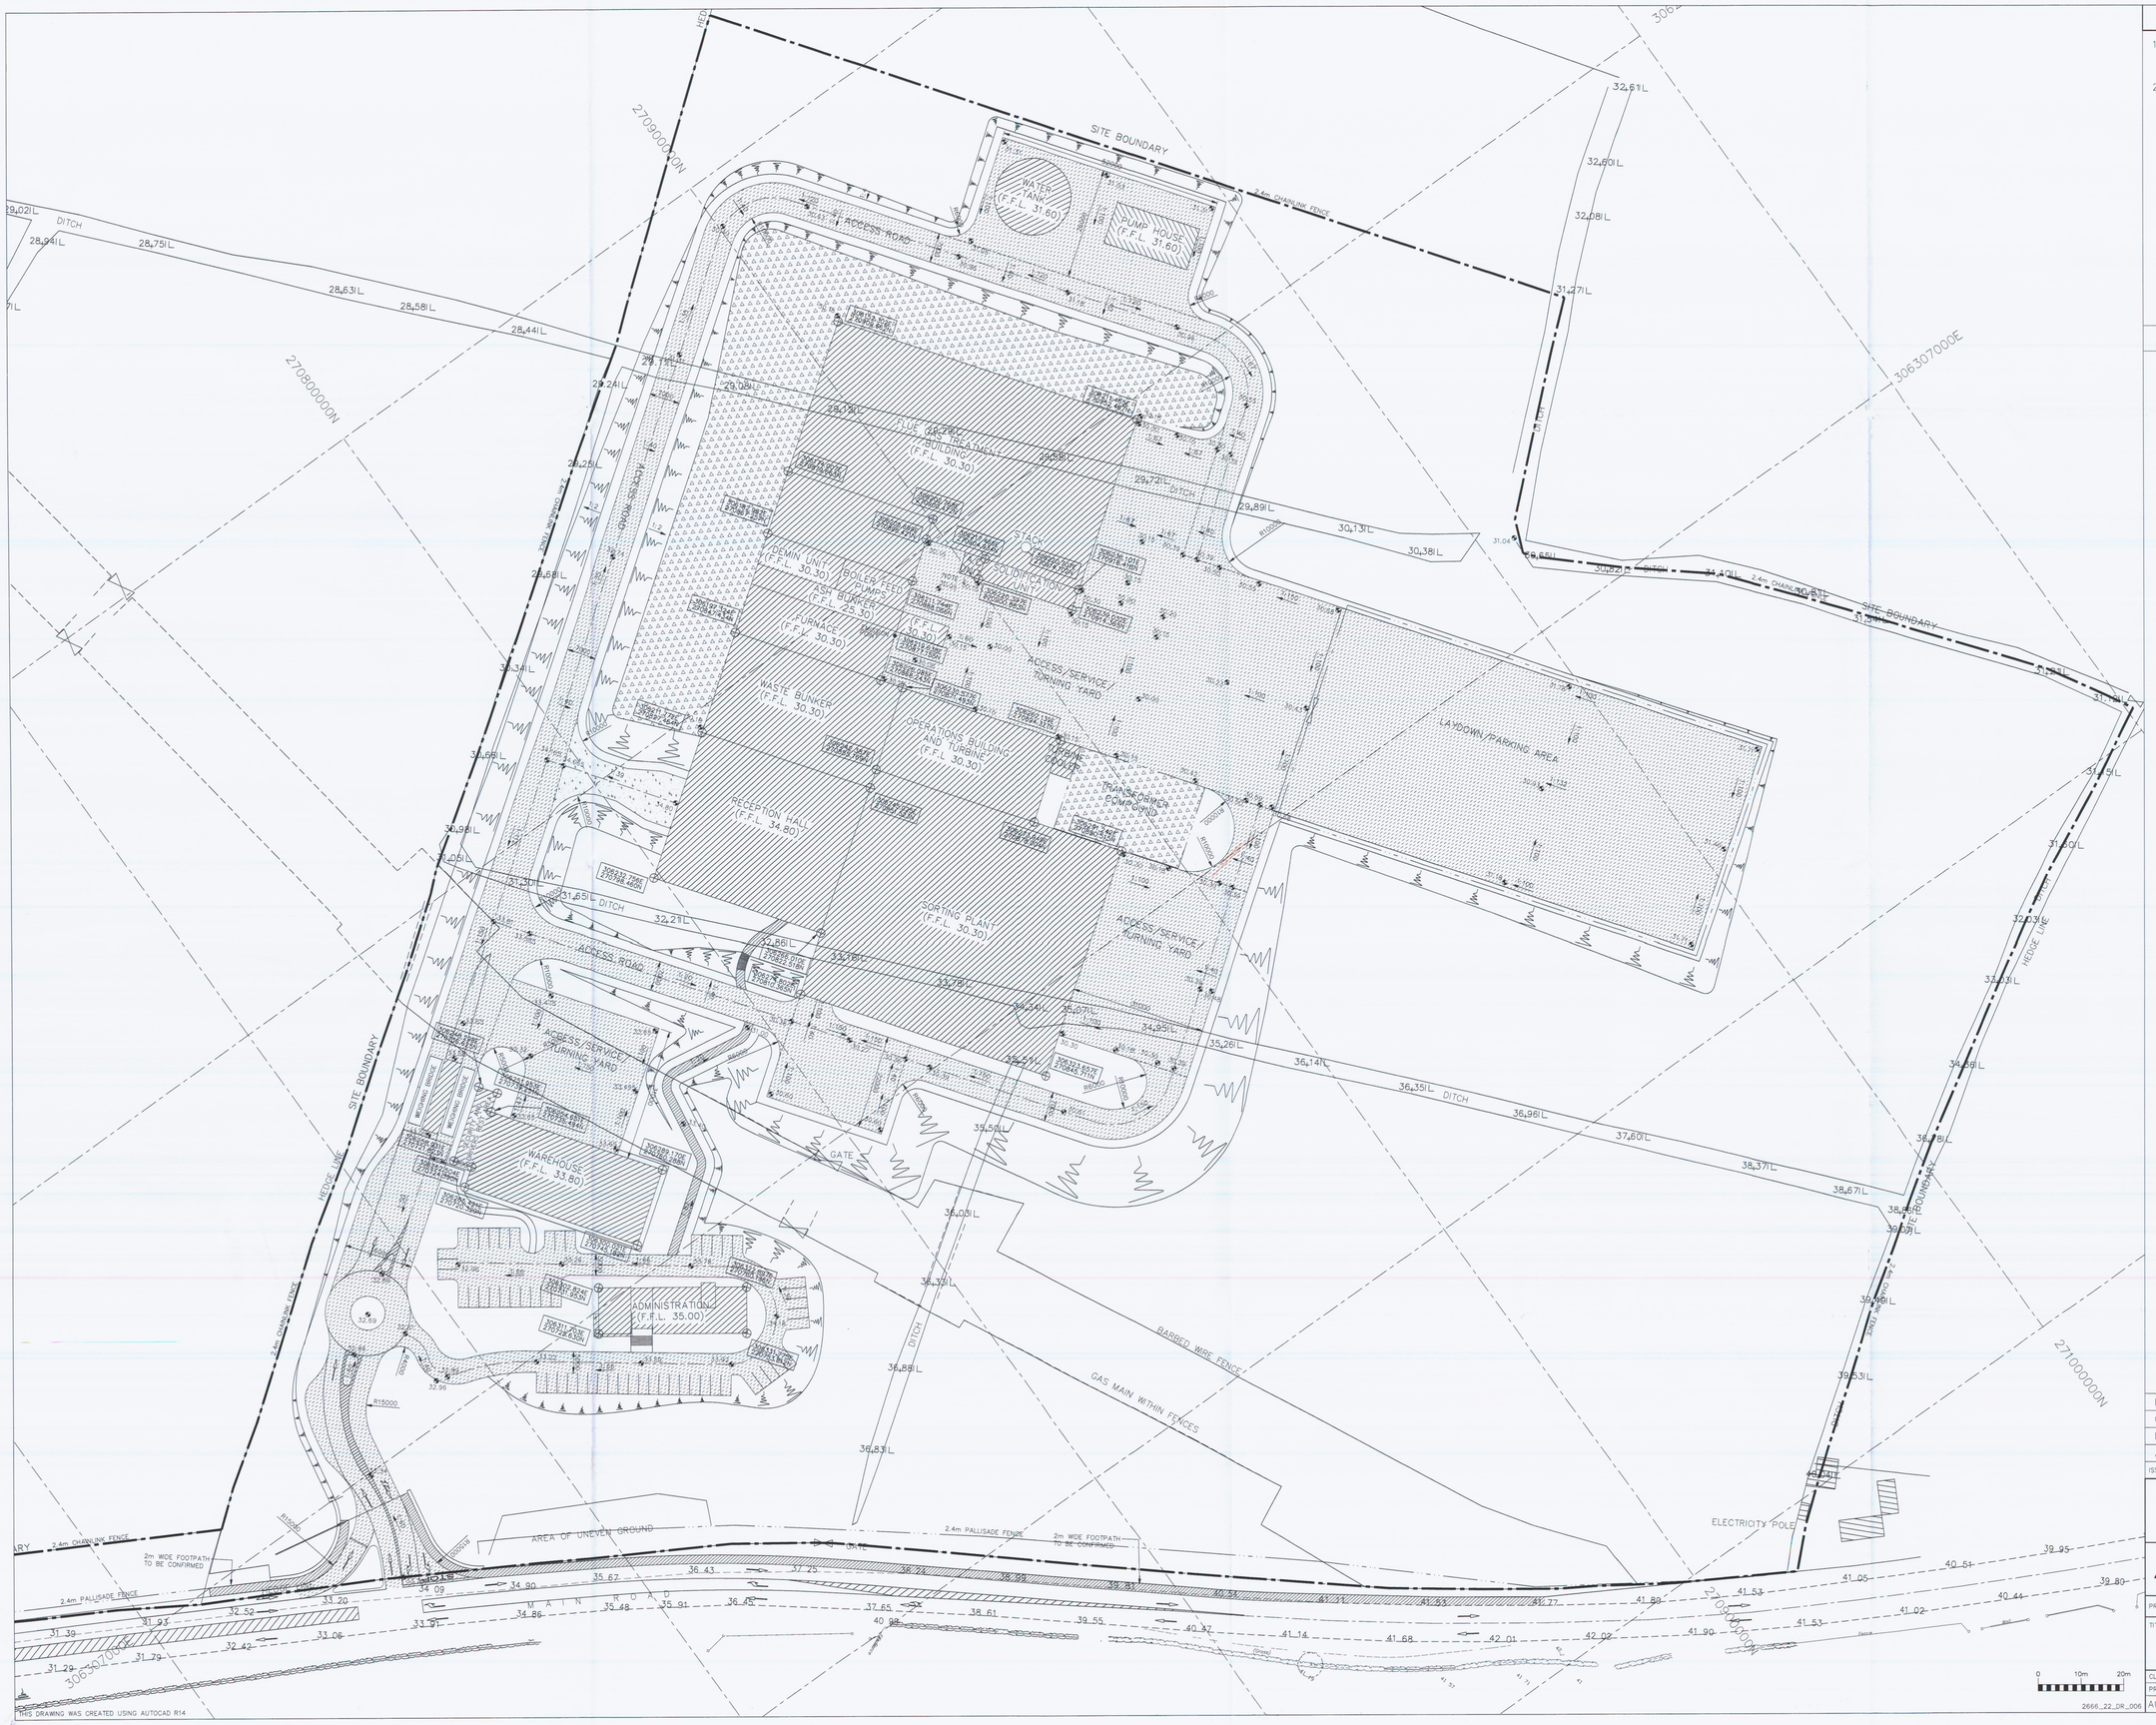

NOTES

1. LEVELS ARE GIVEN IN METRES AND RELATE TO O.S. DATUM (MALIN HEAD).
2. AC UNIT REFERS TO ACTIVATED CARBON / LIME MIXTURE UNIT

LEGEND

- SITE BOUNDARY LINE
- EXISTING GROUND LEVELS
- PROPOSED GROUND LEVELS
- PROPOSED BUILDING
- PROPOSED ASPHALT PAVEMENT
- PROPOSED CONCRETE PAVEMENT
- PROPOSED CONCRETE BLOCK PAVIORS
- PROPOSED GRAVEL AREA

SPECIAL VERSION
FOR OFFICIAL VERSION, REFER TO A COPY WITH ORIGINAL SIGNATURE(S) IN THE TITLE BLOCK/LEAD SHEET

ISSUE	DESCRIPTION	DRN	ORIG	AUTH CHK	APP	DATE
D	ISSUED FOR WASTE LICENCE ADDITIONAL INFO.					28/04/03
C	RE-ISSUED FOR INFORMATION					
B	RE-ISSUED FOR INFORMATION	OA	MG		MG	06/08/01
A	FOR NFORMATION	EMT	FP			13/02/01

INDAVER

INDAVER IRELAND
4 HADDINGTON TCE
DUN LAOGHAIRE
CO. DUBLIN
TEL: +353 1 2804534
FAX: +353 1 2807865

Project Management Group
Cork - Dublin

WILSON ARCHITECTURE
OMK | W

PROJECT: WASTE MGMT FACILITY - CARRANSTOWN

TITLE: SITE LAYOUT PLAN

CLIENT REF.		CLIENT DRG No.	
PROJECT No.	2666		
A0 SCALE	NONE	CONTR DRG No.	2666-22-DR-006