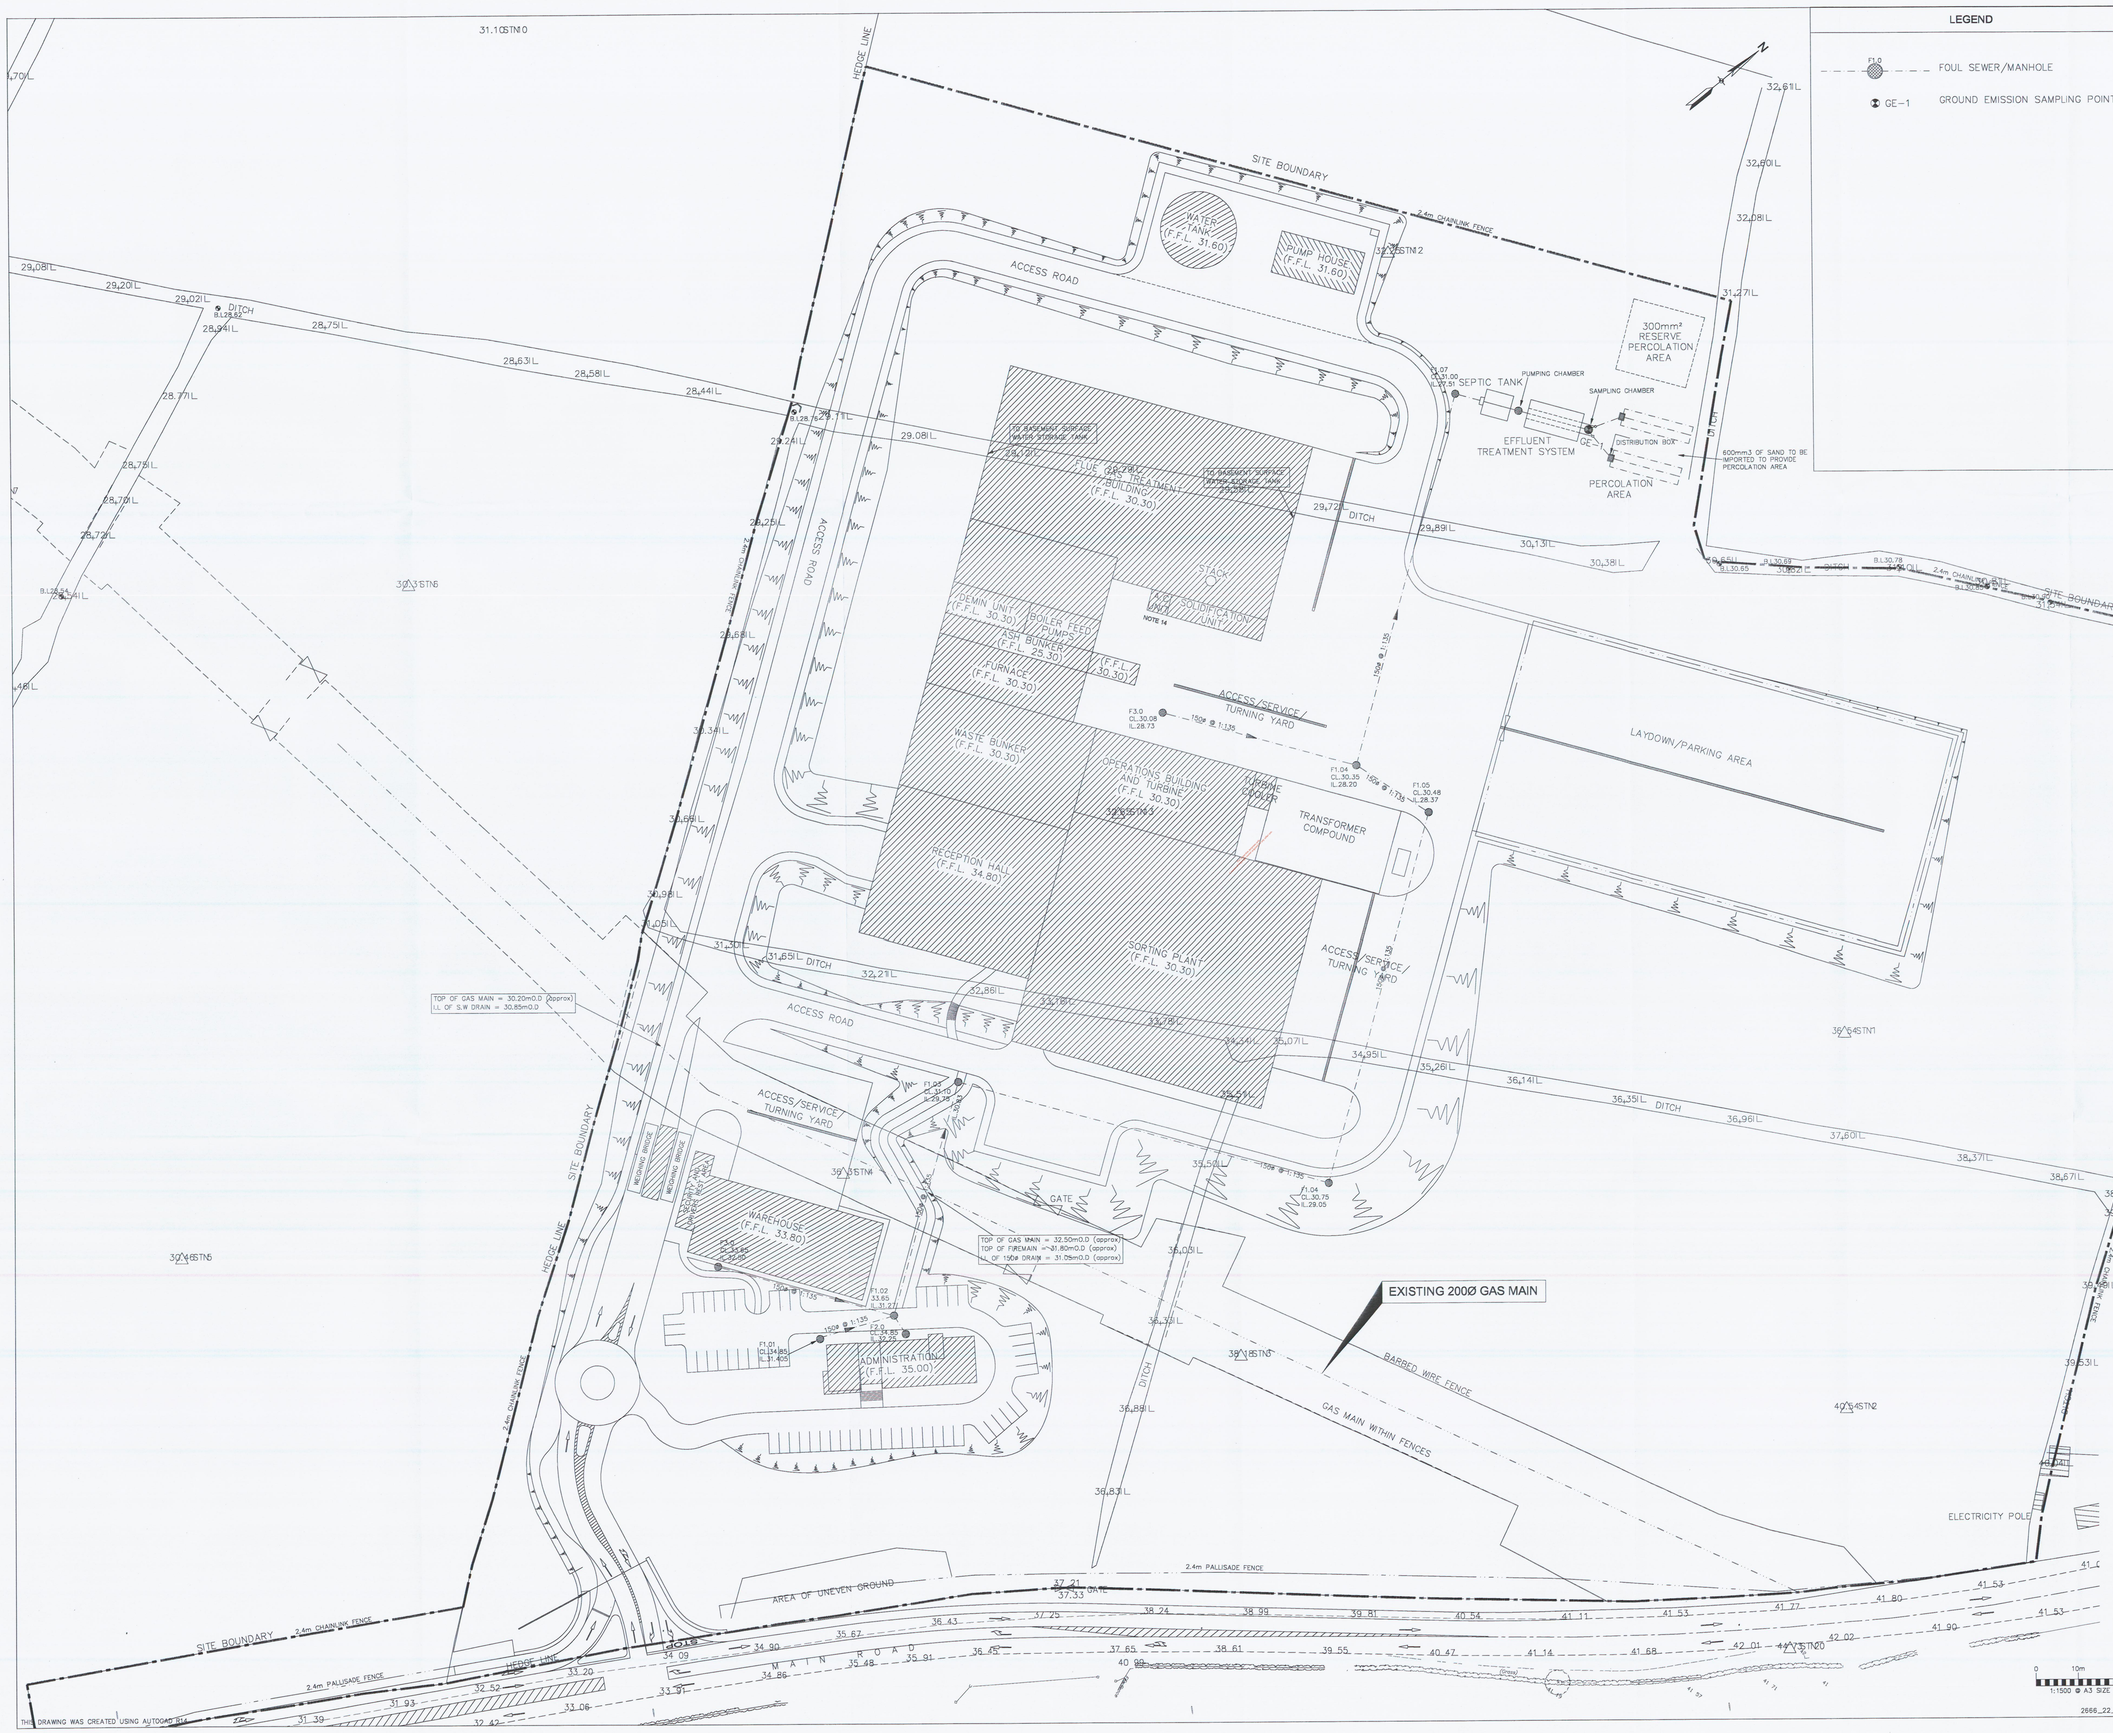

LEGEND

- FOUL SEWER/MANHOLE
- GE-1 GROUND EMISSION SAMPLING POINT

NOTES

1. THIS DRAWING IS TO BE READ IN CONJUNCTION WITH ALL RELEVANT ARCHITECTS AND ENGINEERS DRAWINGS AND SPECIFICATIONS.
2. LEVELS ARE GIVEN IN METRES AND RELATE TO O.S DATUM MALIN HEAD.
3. ALL DIMENSIONS ARE GIVEN IN MILLIMETRES.
4. ALL DRAINAGE PIPELINES TO BE LAID SO AS TO PROVIDE 1.2m MINIMUM COVER UNDER PAVED SURFACES AND 0.9m MINIMUM COVER UNDER GRASSED AREAS. WHERE COVER TO DRAINAGE PIPELINES IS LESS THAN 1.2m IN PAVED AREAS, OR 0.9m IN GRASS THEY SHALL BE SURROUNDED IN 150mm CONCRETE.
5. PROPOSED SURFACE WATER DRAINS TO BE "CLASS H" CONCRETE PIPES TO I.S. 6.
6. PROPOSED FOUL DRAINS TO BE VITRIFIED CLAYWARE PIPES TO I.S. 106.
7. PROPOSED 150Ø LAND DRAIN TO BE FLEXIBLE uPVC. IN COIL TO B.S. 4660 OR B.S. 5481. ALL OTHER PROPOSED LAND DRAINAGE PIPEWORK TO BE PERFORATED CONCRETE PIPES TO I.S. 6.
8. FALL ACROSS ALL SURFACE WATER AND FOUL DRAINAGE MANHOLES TO BE 25mm
9. THE INVERT LEVEL GIVEN FOR EACH MANHOLE IS THE INVERT LEVEL AT THE OUTLET FROM THE MANHOLE.
10. FIREWATER AND SPRINKLER SUPPLY MAINS ARE DRAWN FROM AN UNDERGROUND AQUIFER AND STORED IN WATER TANK
11. ALL FOUL WASTE DRAINS TO DISCHARGE TO AN EFFLUENT TREATMENT SYSTEM BEFORE PASSING THROUGH A PERCOLATION SYSTEM
12. ALL GULLY CONNECTION TO 150Ø CLASS H CONCRETE PIPES TO IS.6 @ 1:150 min ALL CONNECTIONS DIRECTLY TO SEWERS SHALL BE MADE USING A PROPRIETARY CONCRETE JUNCTION PIECE
13. SILT TRAPS TO BE PROVIDED ON LAND DRAIN WHERE IT ENTERS A STORM SEWER MANHOLE
14. AC UNIT REFERS TO ACTIVATED CARBON / LIME MIXTURE UNIT

SPECIAL VERSION
FOR OFFICIAL VERSION, REFER TO A COPY WITH ORIGINAL SIGNATURE(S) IN THE TITLE BLOCK/LEAD SHEET

ISSUE	DESCRIPTION	DRN	ORIG	AUTH CHK	APP	DATE
C	ISSUED FOR WASTE LICENCE ADDITIONAL INFO.					28/04/03
B	RE-ISSUE FOR INFORMATION					
A	FOR INFORMATION	OA	MG		MG	16/08/01

INDAVER

INDAVER IRELAND
4 HADDINGTON TCE
DUN LAOGHAIRE
CO. DUBLIN
TEL: +353 1 2145830
FAX: +353 1 2807865

Project Management Group
Cork - Dublin

WILSON ARCHITECTURE
OMK|W

PROJECT: WASTE MGMT FACILITY - CARRANSTOWN

TITLE: LOCATION OF EFFLUENT TREATMENT SYSTEM AND PERCOLATION AREA

CLIENT REF.	
PROJECT No.	2666
A0 SCALE	NONE
CLIENT DRG No.	
CON'TR DRG No.	2666-22-DR-013

THIS DRAWING WAS CREATED USING AUTOCAD R14