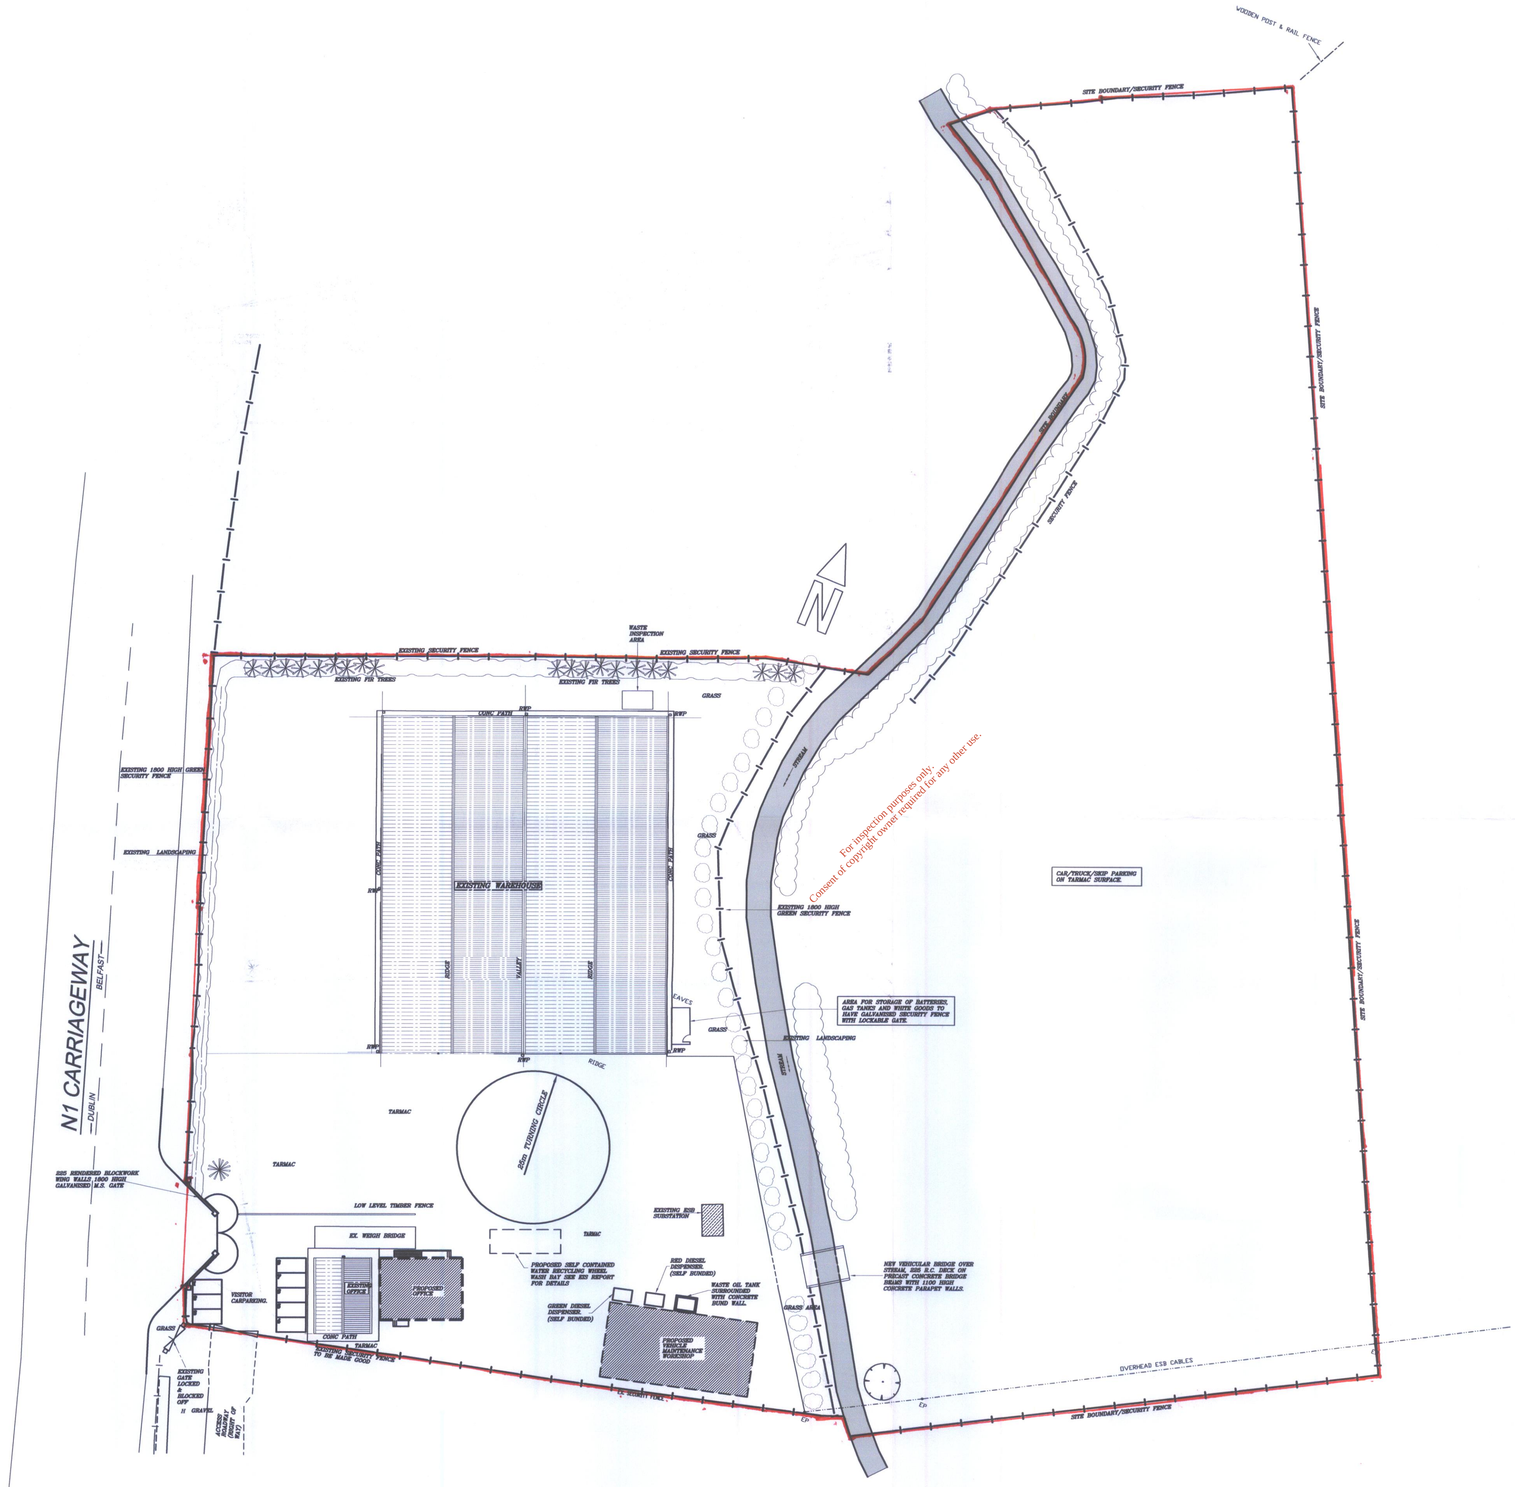

For inspection purposes only.
Consent of copyright owner required for any other use.

ENVIRONMENTAL PROTECTION AGENCY WASTE LICENSING
RECEIVED
- 2 SEP 2005
INITIALS.....

WYG 29 AUG 2005
NO 003145 Doc Ref
ACT
INFO
INIT SM

19 AUG 2005 - Issued for Waste Licence Application

project	PROPOSED WORKSHOP BLAKES CROSS LUSK, CO. DUBLIN FOR GREENCLEAN LTD
dwg. title	EXISTING SITE PLAN

consulting civil & structural
DBFL engineers
herbert house harmony row
dublin 2.
telephone: 4004000
facsimile: 4004050
email: info@dbfl.ie

A	19.08.05	ADDITIONAL LANDS ADDED.	JD	DJ
rev.	date	description	by	chkd
none	SEPT. '03	first issue ISSUED FOR PLANNING PERMISSION	JD	DJ

architect	GREENCLEAN WASTE MANAGEMENT LTD.	
scale 1:500	dwg. no. 023045-102	A
file ref. 023045-102		

EPA Export 25-07-2013:16:35:29