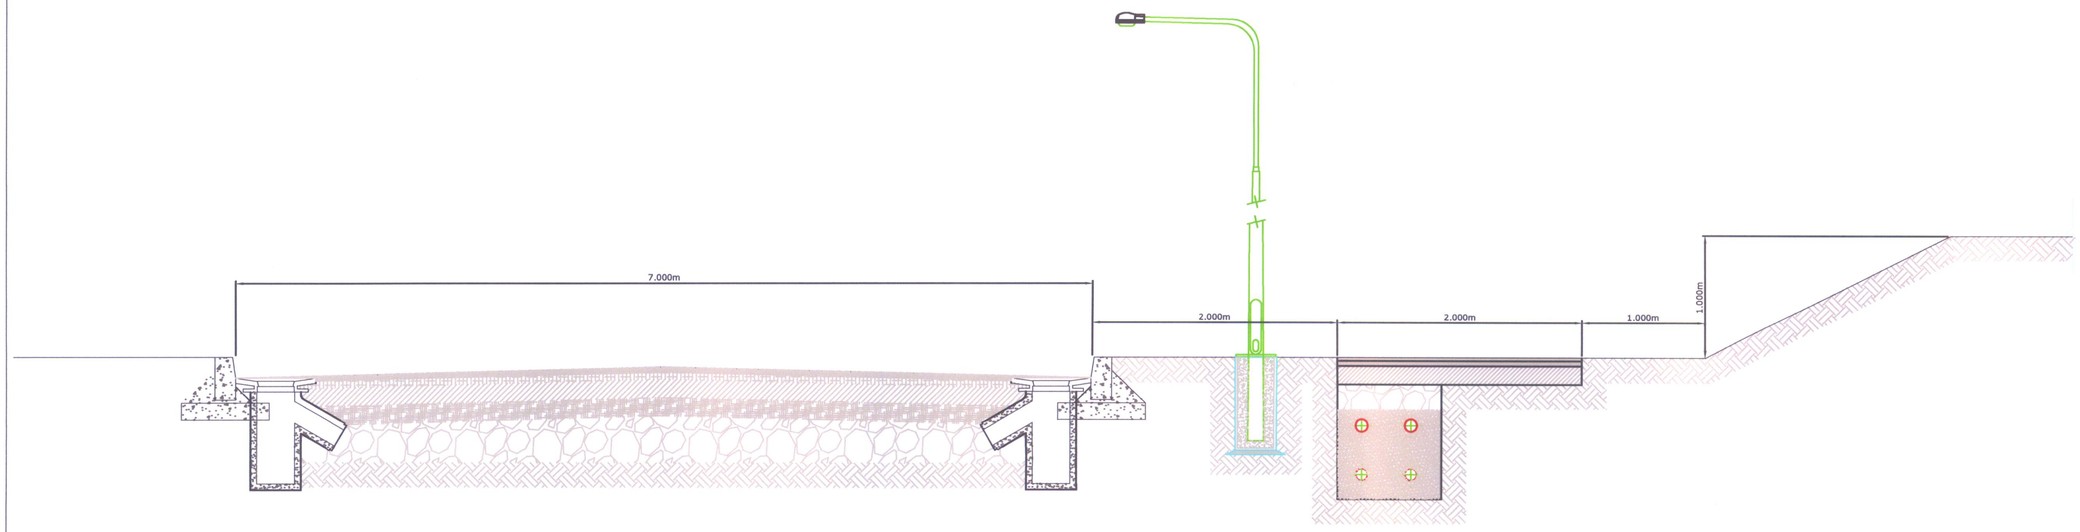

TYPE 1 ROAD MAKE-UP: ACCESS ROADS
45mm STONE MASTIC ASPHALT WEARING COURSE ON
55mm DENSE BITUMEN MACADAM BASE COURSE ON
150mm DENSE BITUMEN MACADAM ROAD BASE ON
150mm SUBBASE TO CLAUSE 804 ON
SUITABLE GRANULAR FILL MATERIAL TO CLAUSE 6A (WHERE REQUIRED)

TYPE 1 ACCESS ROADS

For inspection purposes only.
Consent of copyright owner required for any other use.

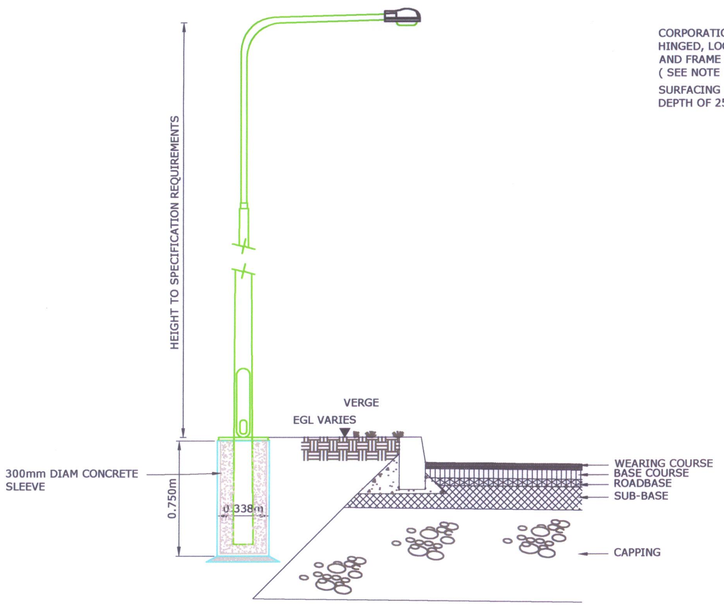

LAMP STANDARD BASE

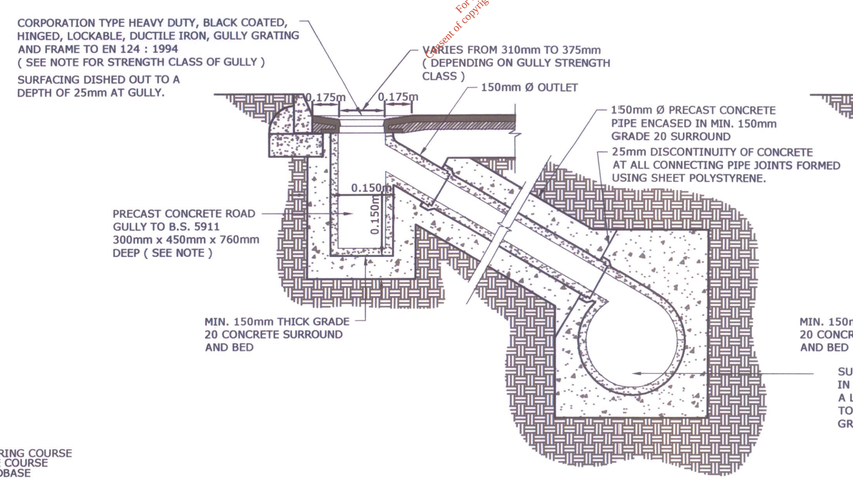

NOTE 1 : TRAPPED GULLIES TO BE USED WHERE CONNECTED TO A COMBINED SEWER
NOTE 2 : FOR STRENGTH CLASS OF GULLY REFER TO EN 124 : 1994, CLAUSE 5

DETAIL A - PRECAST GULLY IN PAVED AREAS

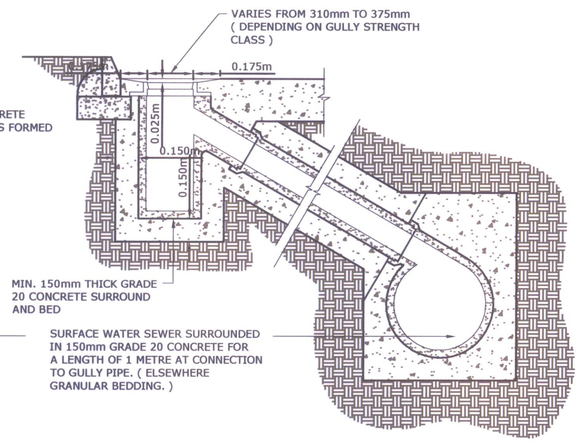

NOTE 1 : TRAPPED GULLIES TO BE USED WHERE CONNECTED TO A COMBINED SEWER
NOTE 2 : FOR STRENGTH CLASS OF GULLY REFER TO EN 124 : 1994, CLAUSE 5

DETAIL B - PRECAST GULLY IN CONCRETE AREAS

No part of this document may be re-produced or transmitted in any form or stored in any retrieval system of any nature without the written permission of the Consulting Engineer as copyright holder except as agreed for use on the project for the document was originally issued.

Legend:

NOTE: Ordnance Survey Ireland Licence No. EN001602
(© Ordnance Survey Ireland Government of Ireland)

Notes:

1. Figured Dimensions only to be taken from this drawing.
2. All Drawings to be checked by the Contractor on site.
3. Engineer to be informed of any discrepancies before any work commences.
4. All levels relate to Ordnance Survey Datum at Malin Head.

29 SEP 2005

suffix	revisions	date	ini

Client
Fingal County Council
Comhairle Contae Fhine Gall

Project
KILSHANE CROSS RECYCLING PARK

Drawing Title
TYPICAL ROAD DETAILS

Scale 1 : 20 & 1 : 25 @ A1

Drawn by	Checked by	Date
Colin Peacock		September 2005

ENGINEER IN CHARGE: Sean Finlay

TES CONSULTING ENGINEERS
BLOCK 10-3,
BLANCHARDSTOWN CORPORATE PARK,
DUBLIN 15.
IRELAND
TEL. 01 8030401
FAX. 01 8030410
email administration@tesltd.ie

Drawing No.
1234/01/315

Rev.

f:\tes current projects\1234 - kilshane x eis pa & wla \05 drawings\statutory\planning\1234-01-423
custom 1: 33 x 24 in. (landscape)

EPA Export 25-07-2013:16:38:21