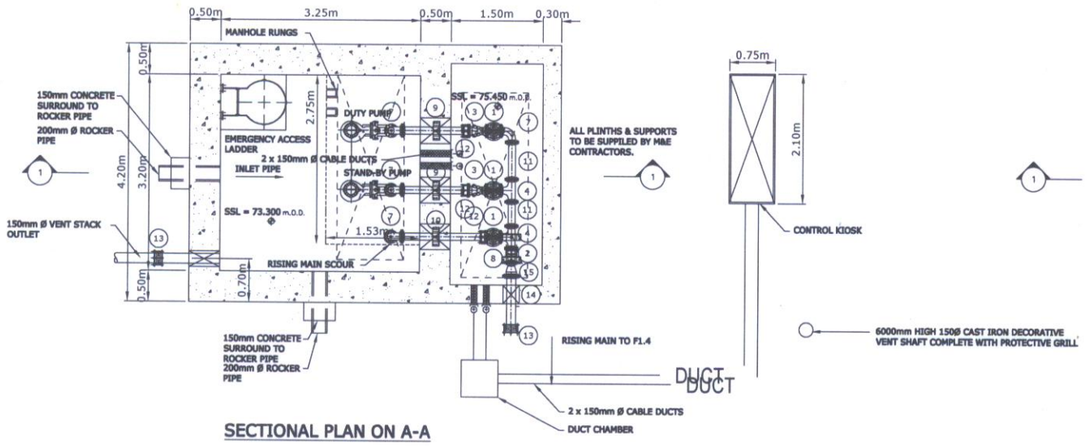

SECTIONAL PLAN ON A-A

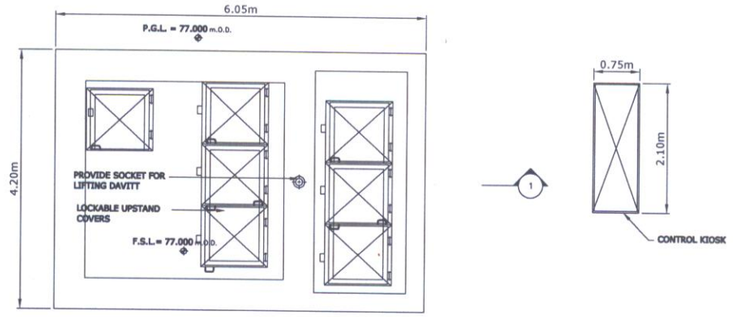

PLAN ON COVER SLAB

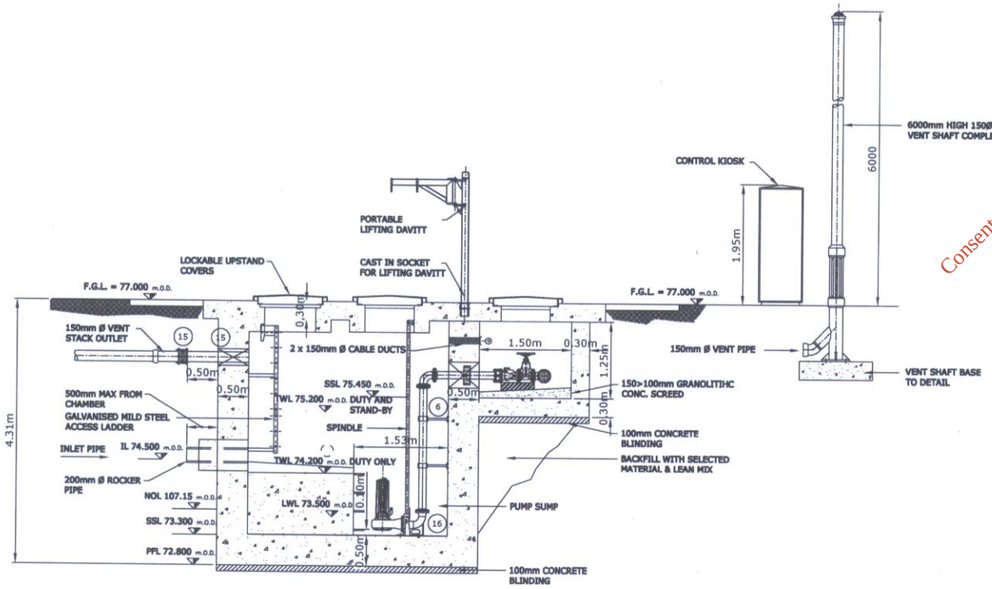

SECTIONAL ELEVATION 1-1

For inspection purposes only.
Consent of copyright owner required for any other use.

PIPEWORK SCHEDULE			
ID	NUMBER	DIA.(mm)	DESCRIPTION
1	3	100	CAP TOP GATE VALVE WITH HANDWHEEL
2	1	100	COUPLING
3	2	100	NON-RETURN VALVE
4	2	100	ALL FLANGED TEE
5	1	100	650mm FLANGED/SPIGOT PIPE
6	1	100	4450MM FLANGED PIPE
7	4	100	90° FLANGED BEND
8	1	100	250mm FLANGED/SPIGOT PIPE
9	2	100	1000mm FLANGED/SPIGOT PIPE
10	1	100	1300mm FLANGED/SPIGOT PIPE
11	2	100	600mm FLANGED PIPE
12	3	100	FLANGE ADAPTOR
13	2	150	COUPLING
14	1	150	900mm FLANGE/SPIGOT PIPE
15	1	150	150/100mm DIA. FLANGED TAPER
16	1	150	90° DUCKFOOT BEND

No part of this document may be re-produced or transmitted in any form or stored in any retrieval system of any nature without the written permission of the Consulting Engineer as copyright holder except as agreed for use on the project for the document was originally issued.

Legend:

NOTE: Ordnance Survey Ireland Licence No. EN001602
(© Ordnance Survey Ireland Government of Ireland)

Notes:

1. Figured Dimensions only to be taken from this drawing.
2. All Drawings to be checked by the Contractor on site.
3. Engineer to be informed of any discrepancies before any work commences.
4. All levels relate to Ordnance Survey Datum at Malin Head.

29 SEP 2005

suffix	revisions	date	ini

Client

Fingal County Council
Comhairle Contae Fhine Gall

Project

KILSHANE CROSS
RECYCLING PARK

Drawing Title

FOUL PUMPING STATION
DETAILS

Scale 1 : 100 @ A3

Drawn by	Checked by	Date
Colin Peacock	DB	September 2005

ENGINEER IN CHARGE: Sean Finlay

TES
CONSULTING ENGINEERS
BLOCK 10-B,
BLANCHARDSTOWN CORPORATE PARK,
DUBLIN 15.
IRELAND
TEL. 01 8030401
FAX. 01 8030410
email administration@tesltd.ie

Drawing No.
1234/01/213

Rev.

f:\tes current projects\1234 - kilshane x eis pa & wia \05 drawings\statutory\planning\1234-01-213

EPA Export 25-07-2013:16:38:56