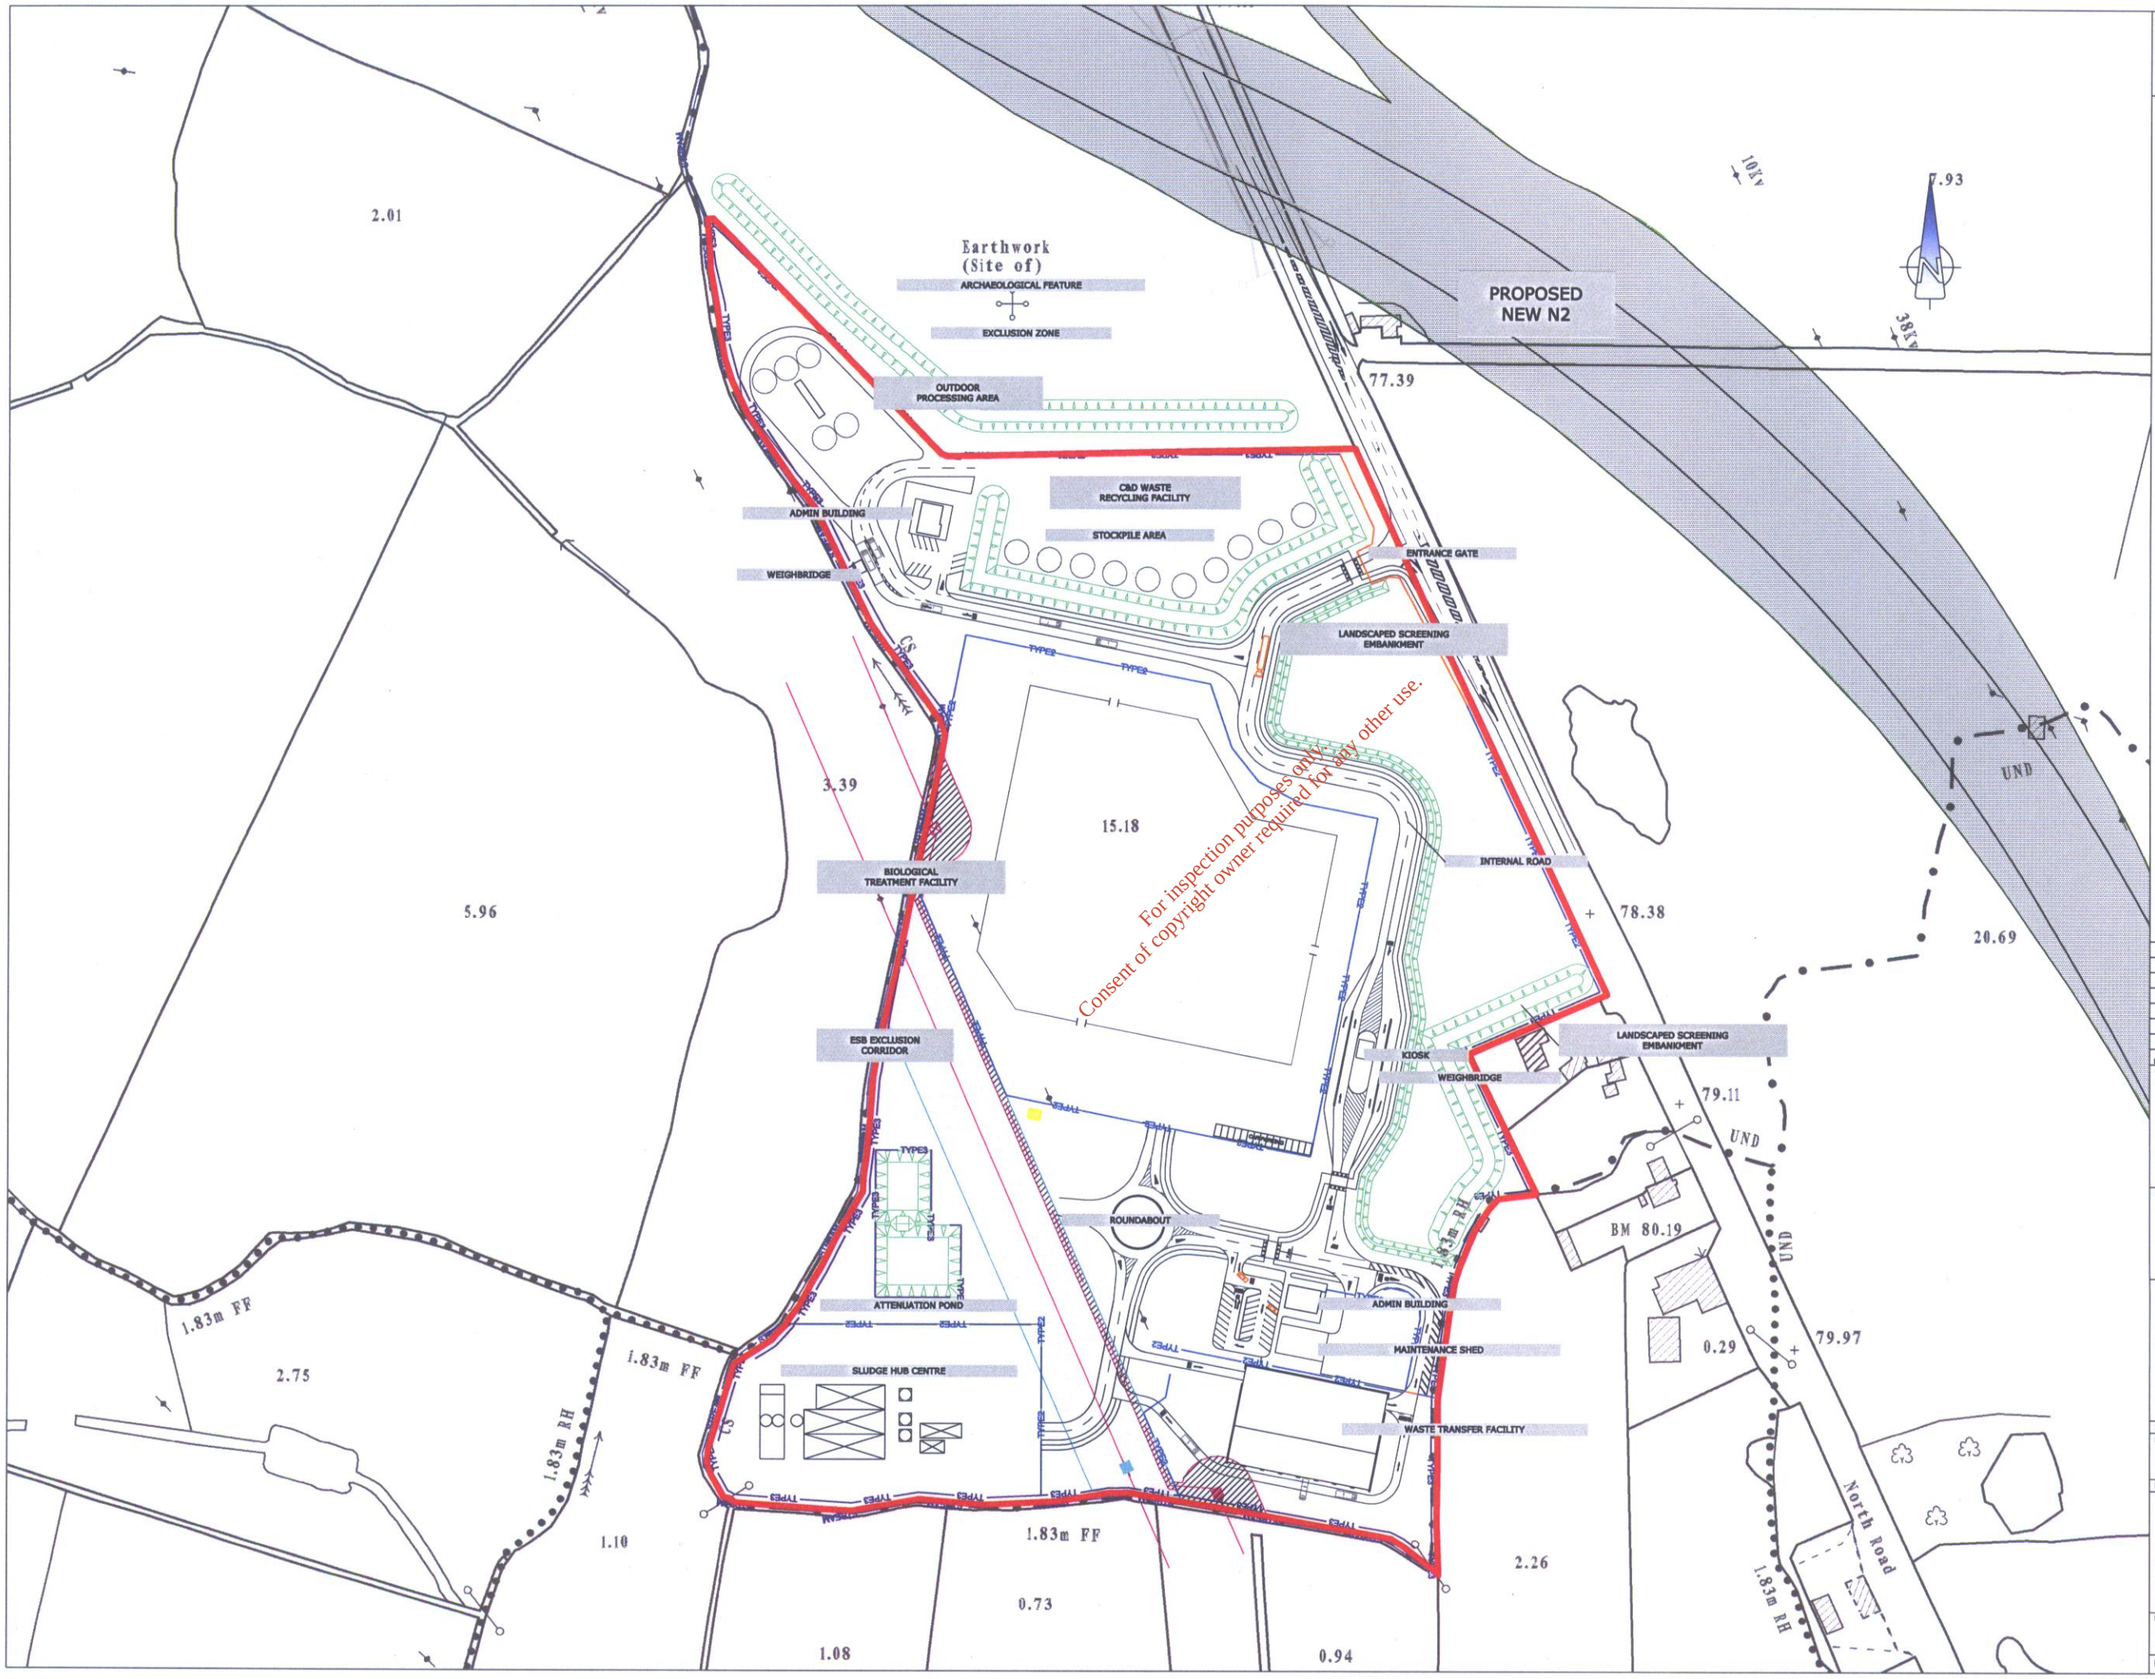

For inspection purposes only.
Consent of copyright owner required for any other use.

No part of this document may be re-produced or transmitted in any form or stored in any retrieval system of any nature without the written permission of the Consulting Engineer as copyright holder except as agreed for use on the project for the document was originally issued.

Legend:

FENCING LEGEND

TYPE 1 FENCING - WALL & RAILING ENTRANCE FENCE

TYPE 2 FENCING - PALISADE SECURITY TYPE FENCE

TYPE 3 FENCING - WIRE & POST TYPE FENCE

SITE ACTIVITY BOUNDARY

Extract from OSI 6 Inch Series Sheet No. 13 Dublin
NOTE: Ordnance Survey Ireland Licence No. EN001602
(© Ordnance Survey Ireland Government of Ireland)

Notes:

1. Figured Dimensions only to be taken from this drawing.
2. All Drawings to be checked by the Contractor on site.
3. Engineer to be informed of any discrepancies before any work commences.
4. All levels relate to Ordnance Survey Datum at Malin Head.

29 SEP 2005

suffix	revisions	date	ini

Client

Fingal County Council
Comhairle Contae Fhine Gall

Project

KILSHANE CROSS
RECYCLING PARK

Drawing Title

PROPOSED SITE LAYOUT PLAN

Scale 1 : 2,500 @ A3

Drawn by	Checked by	Date
Colin Peacock	DB	September 2005

ENGINEER IN CHARGE: Sean Finlay

TES
CONSULTING ENGINEERS
BLOCK 10-5,
BLANCHARDSTOWN CORPORATE PARK,
DUBLIN 15.
IRELAND
TEL. 01 8030401
FAX. 01 8030410
email administration@tesltd.ie

Drawing No.
1234/01/203

Rev.

f:\tes current projects\1234 - kilshane x eis pa & wla\05 drawings\preliminary\1234-01-203

EPA Export 25-07-2013:16:39:03