No part of this document may be re-produced or transmitted in any form or stored in any retrieval system of any nature without the written permission of the Consulting Engineer as copyright holder except as agreed for use on the project for the document was originally issued.

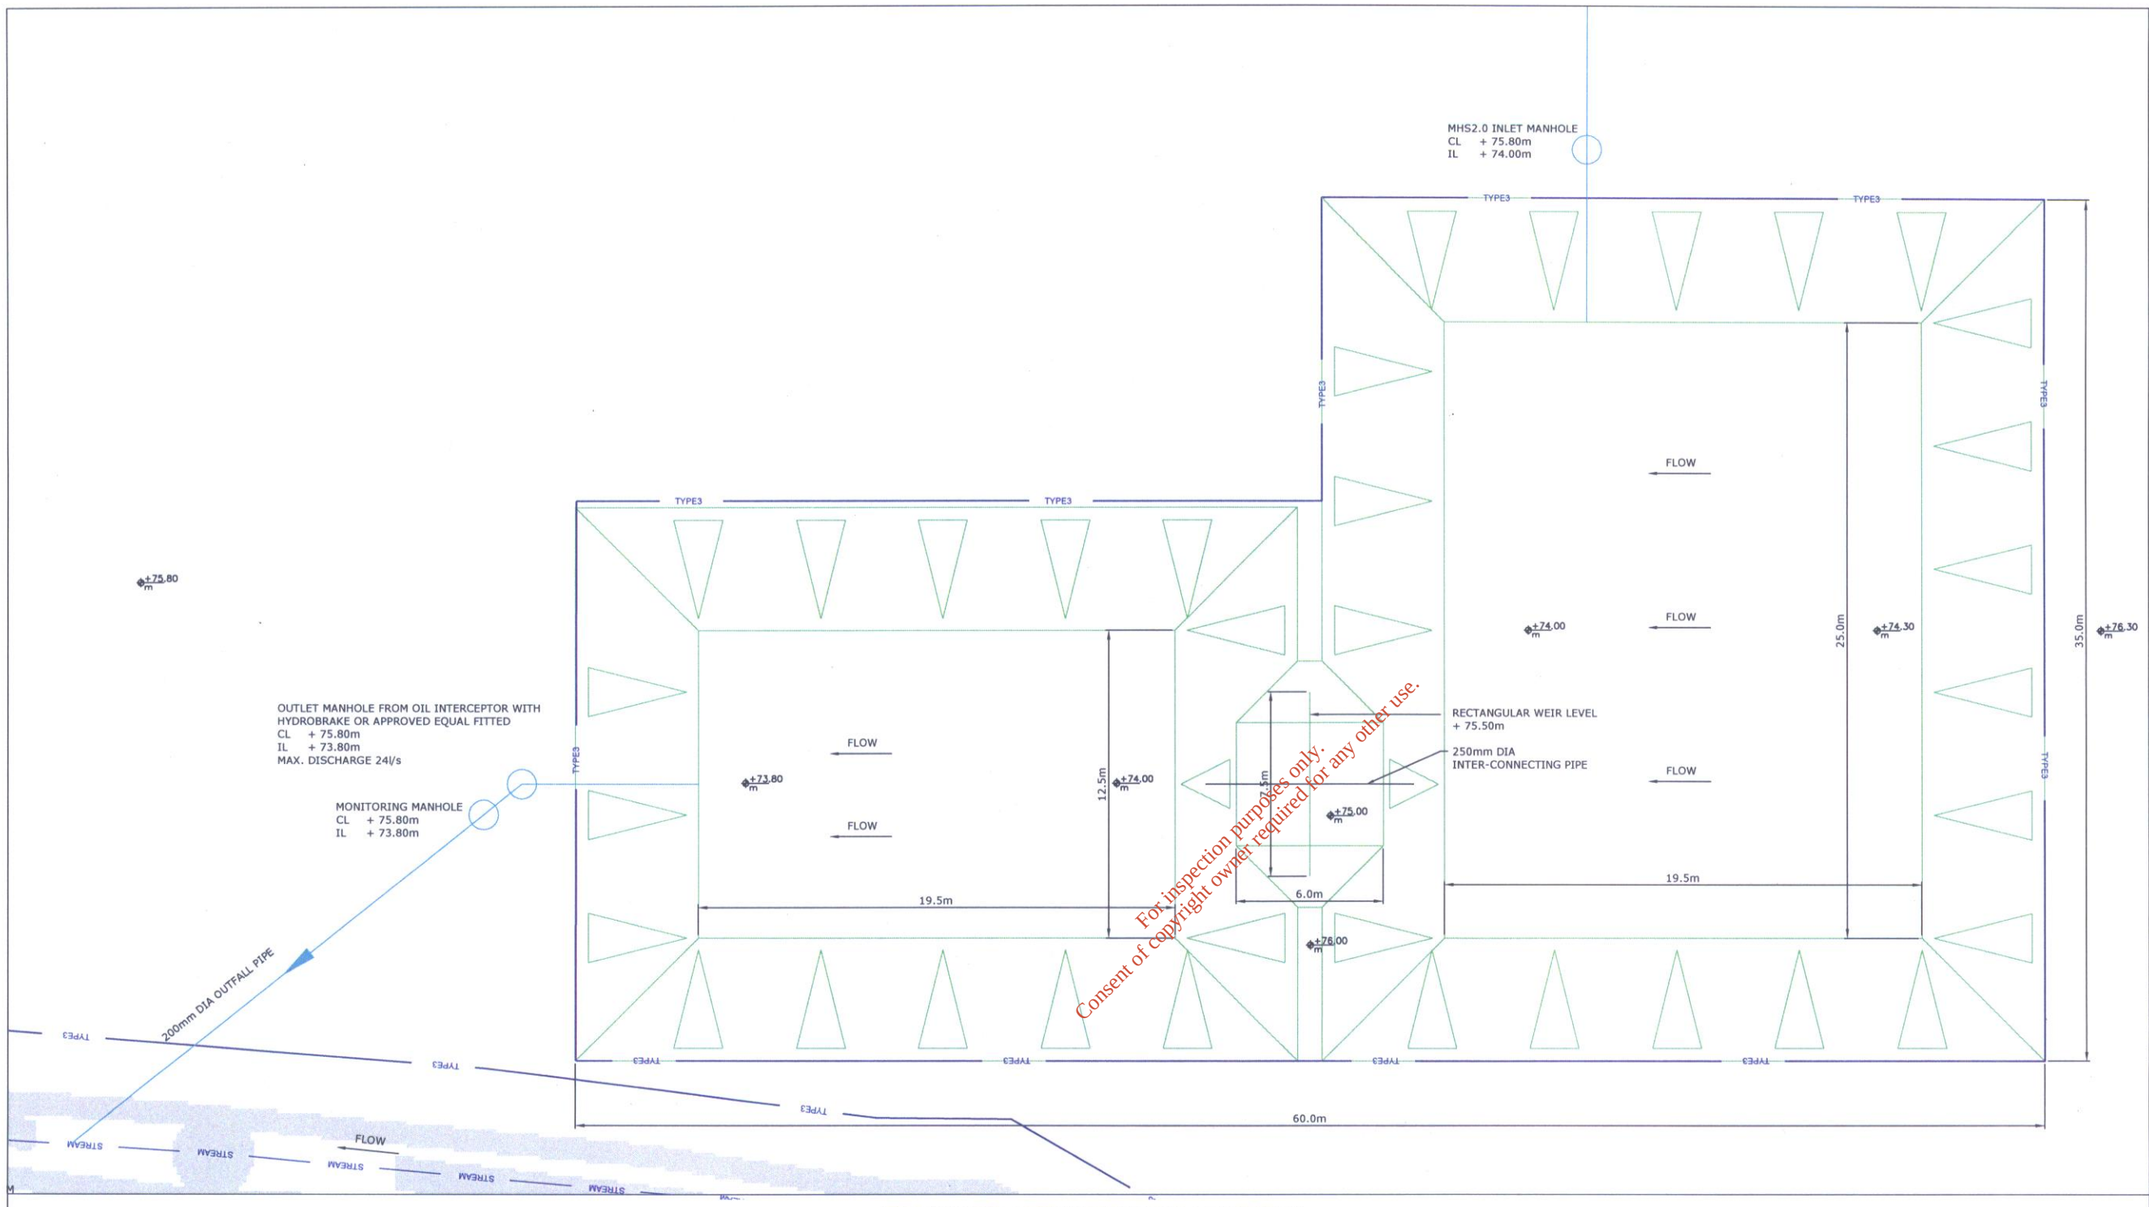

STORMWATER ATTENUATION POND LAYOUT PLAN

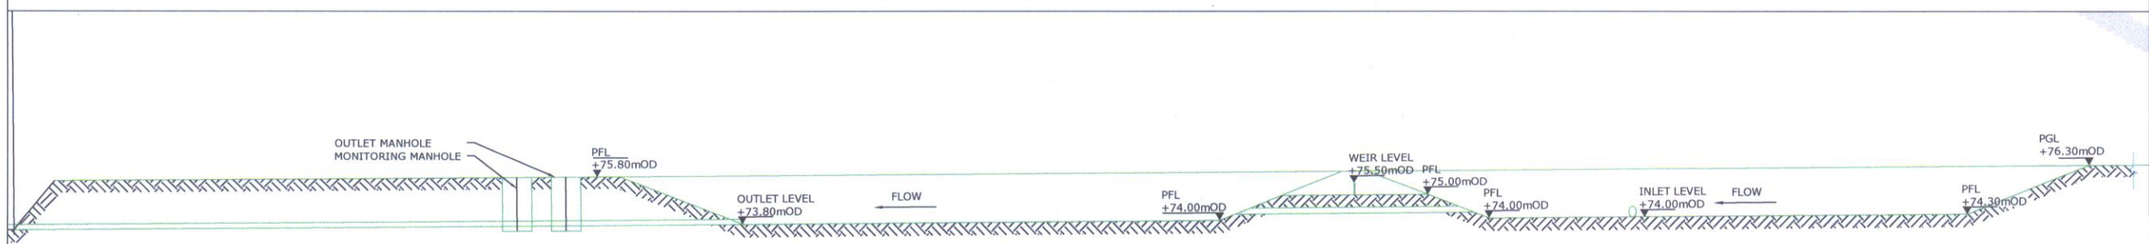

STORMWATER ATTENUATION POND LONGITUDINAL SECTION

For inspection purposes only.
Consent of copyright owner required for any other use.

Legend:

NOTE: Ordnance Survey Ireland Licence No. EN001602
(© Ordnance Survey Ireland Government of Ireland)

Notes:

1. Figured Dimensions only to be taken from this drawing.
2. All Drawings to be checked by the Contractor on site.
3. Engineer to be informed of any discrepancies before any work commences.
4. All levels relate to Ordnance Survey Datum at Malin Head.

29 SEP 2005

2.5m 0 2.5m 5m 7.5m

suffix	revisions	date	ini

Client: Fingal County Council
Comhairle Contae Fhine Gall

Project: KILSHANE CROSS RECYCLING PARK

Drawing Title: ATTENUATION/STORAGE POND LAYOUT

Scale 1:250@A3

Drawn by	Checked by	Date
Colin Peacock	DB	September 2005

ENGINEER IN CHARGE: Dermot Burke

TES CONSULTING ENGINEERS
BLOCK 10-3, BLANCHARDSTOWN CORPORATE PARK, DUBLIN 15, IRELAND
TEL. 01 8030401
FAX. 01 8030410
email admin@tes3.com

Drawing No. 1234/01/207

Rev.

f:\tes current projects\1234 - kilshane x eis pa & wla\05 drawings\preliminary\1234-01-207

EPA Export 25-07-2013:16:39:05