APPENDIX D

Drawing No. 1208/A/EPA/101 (Scale 1:500)
Macro Site Layout (Key Plan)

For inspection purposes only.
Consent of copyright owner required for any other use.

EPA Export 25-07-2013:17:55:05

Tree/ Shrub symbol on layout	Tree/ Plant type	Native	Species Span	Max. Height	Abreviat.	Growth rate
	Alder Alnus glutinosa	✓	5	15	Al	Fast
	Yew Taxus Baccata	✓	15	15	Y	Slow
	Holly Ilex Aquifolium	✓	5	10	H	Slow
	Rowan Sorbus Aucuparia	✓	4	6	R	
	Birch, Silver Betula Pendula	✓	10	20	B	Fast
	Willow, Goat Salix Caprea	✓	5.5	5	WG	Fast

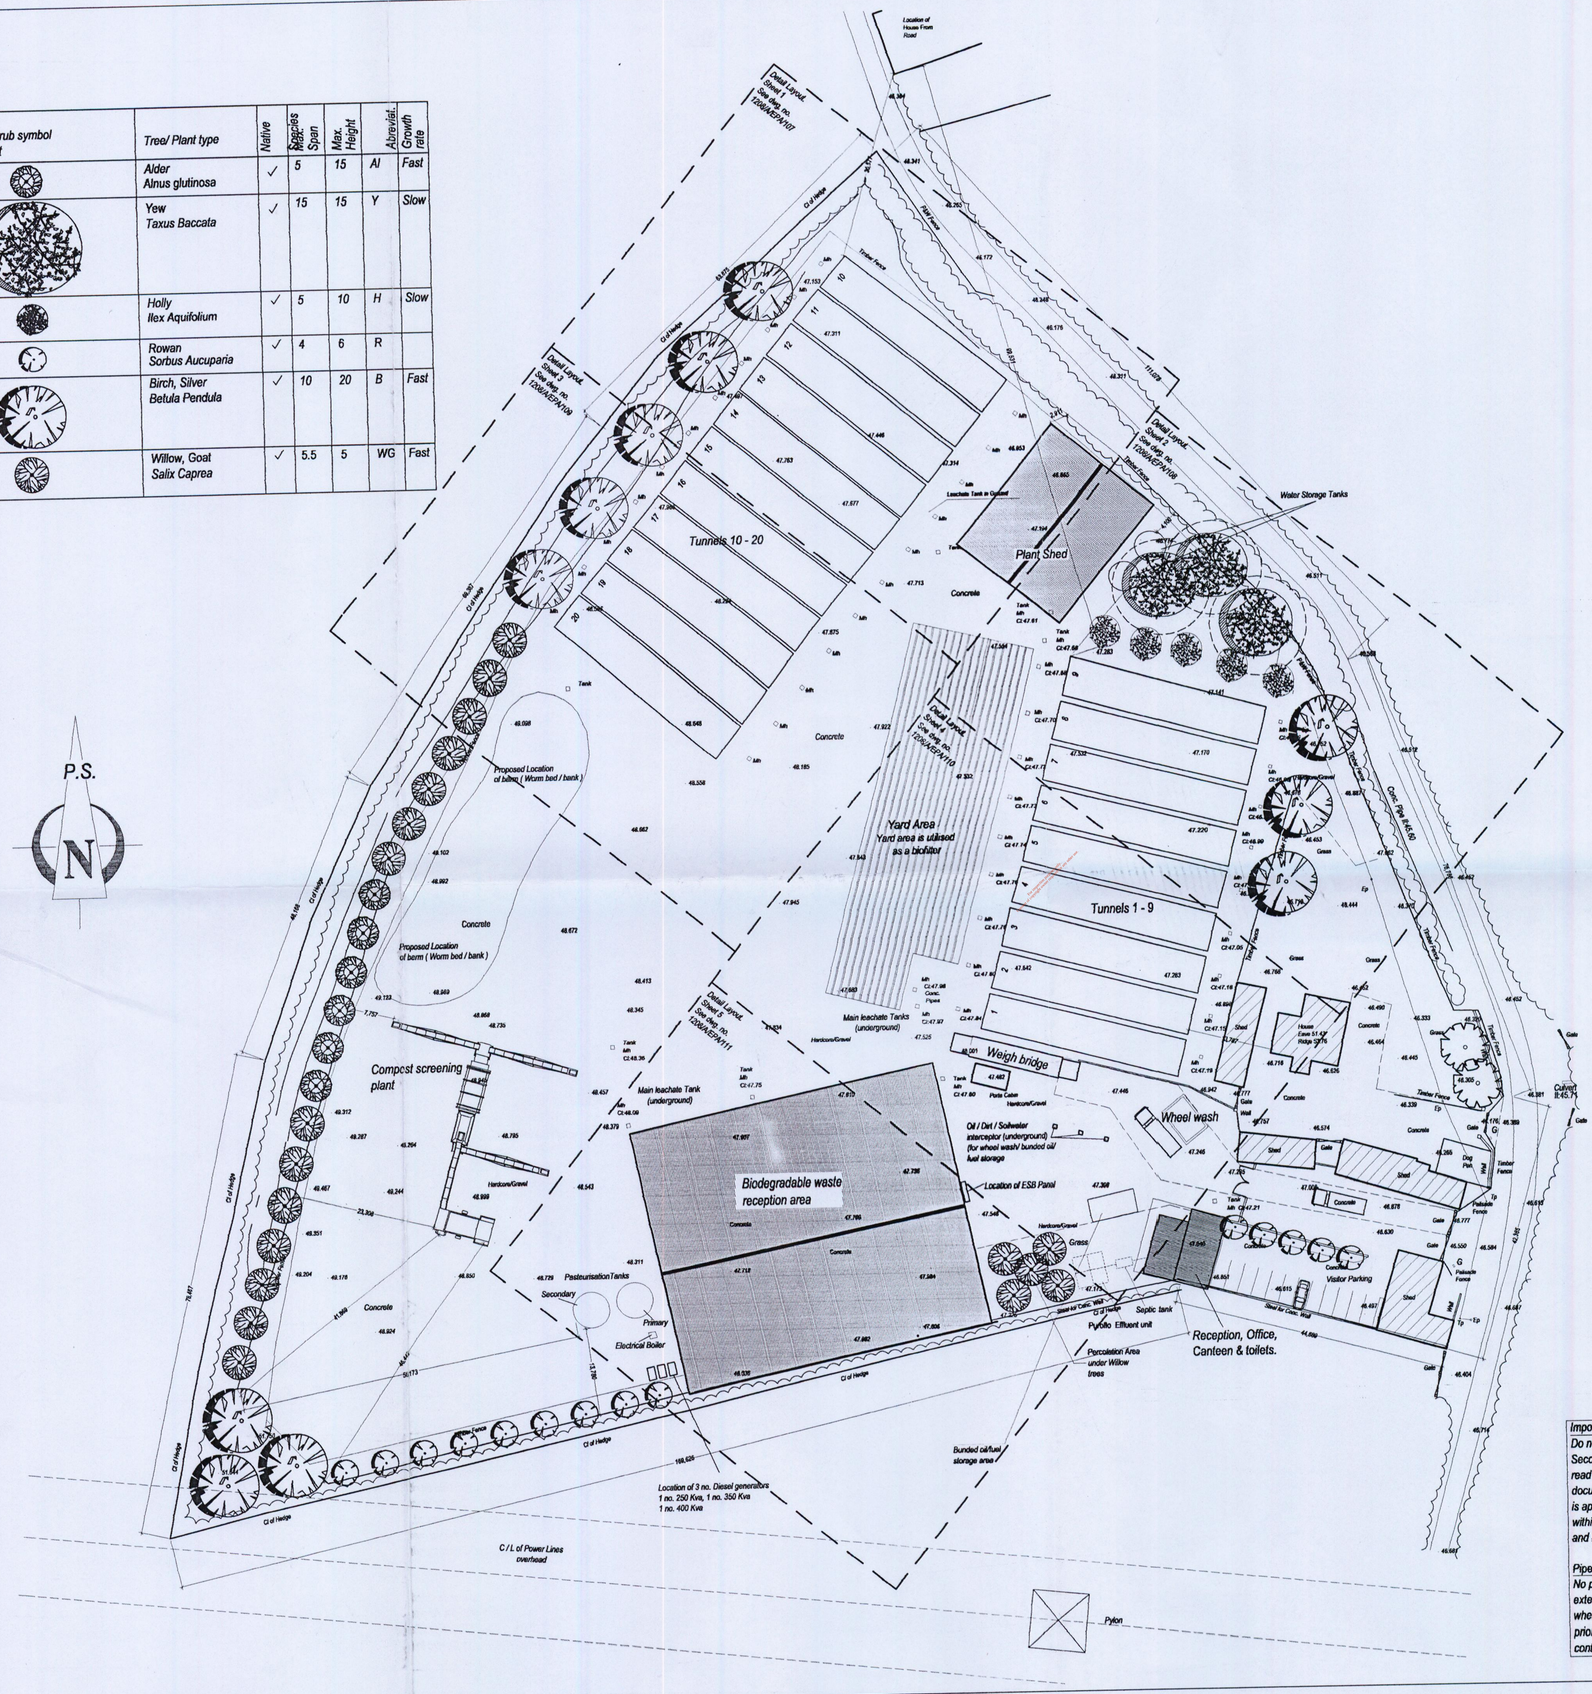

LEGEND

Mh: Cl:	Manhole Cover
G	Road Gully
Hyd	Hydrant
WM	Water Meter
Sv	Sluice Valve
Sc	Stop Cock
Tel.	Telecom Cover
Tel.	Telecom Cover
Rs	Road Sign
J.B.	Junction Box
Tl	Traffic Light
Ls	Lamp Stantard
	Telegraph Pole
	Electricity Pole
	Hedge Outline
	Tree
STN	Survey Station
Aj	Armstrong Junction
I/C	Inspection Cover

EPA Waster Licence Application Only

ISSUE:	REVISION:	DATE:	MADE BY:

© – COPYRIGHT– THIS IS THE PROPERTY OF M.J.FARAH & ASSOC.

Important Note

Do not scale from this drawing. All dimensions are in millimeters. All Secoundry dimensions are in inches if availiable. This drawing is to be read in conjunction with all other associated drawings, specifications & documentation. The Architect is to be informed immediately if any discrepency is apparent in this document. All parts of this drawing have been considered within the limitations and guidelines of all current Irish Building Regulations and Health and Safety standards.

Pipework

No pipe work of any description (downpipes excluded) is to be fixed to the external face of walls. All pipework to be incoporated within the construction where possible. Any pipes fixed to the external walls without the Architects prior permission will have to be removed and reconstructed internally at the contractors own expense.

PROJECT: Agricultural/Compost facility, Shannon Vermi-compost Ltd.			
DWG. TITLE: Macro Site Layout		LOCATION: Coolross Rathcabin	
DRAWING NO: 1208/A/EPA/101	SCALE: 1:500	TYPE: Architectural	
REVISN NO	DATE: Dec. 04	STAGE: EPA	DWG-TITLE: 101/08.12.04
DRN BY: T.S Jnr.	CHK. BY		

M.J. FARAH & ASSOCIATES
ARCHITECTS • PLANNERS • PROJECT MANAGERS
IRISH PERMANENT HSE.
THE MALL, TUAM ROAD,
CO. TIPPERARY, IRELAND.
TEL: 0504-23498/24122
FAX: 0504-26905
FIELD HOUSE,
KENYON ST. KILNACH,
CO. TIPPERARY, IRELAND.
TEL: 067-32528
FAX: 067-33047
WEB SITE: www.mjfarah-assoc.ie
E.MAIL: mail@mjfarah-assoc.ie

Print. Date: Tom Shanahan Jnr. M.J Farah & Associates 08.12.04