APPENDIX K

Drawing No. 1208/A/EPA/108 (Scale 1:100)
Detail Facility Layout Sheet 2

For inspection purposes only.
Consent of copyright owner required for any other use.

EPA Export 25-07-2013:17:55:18

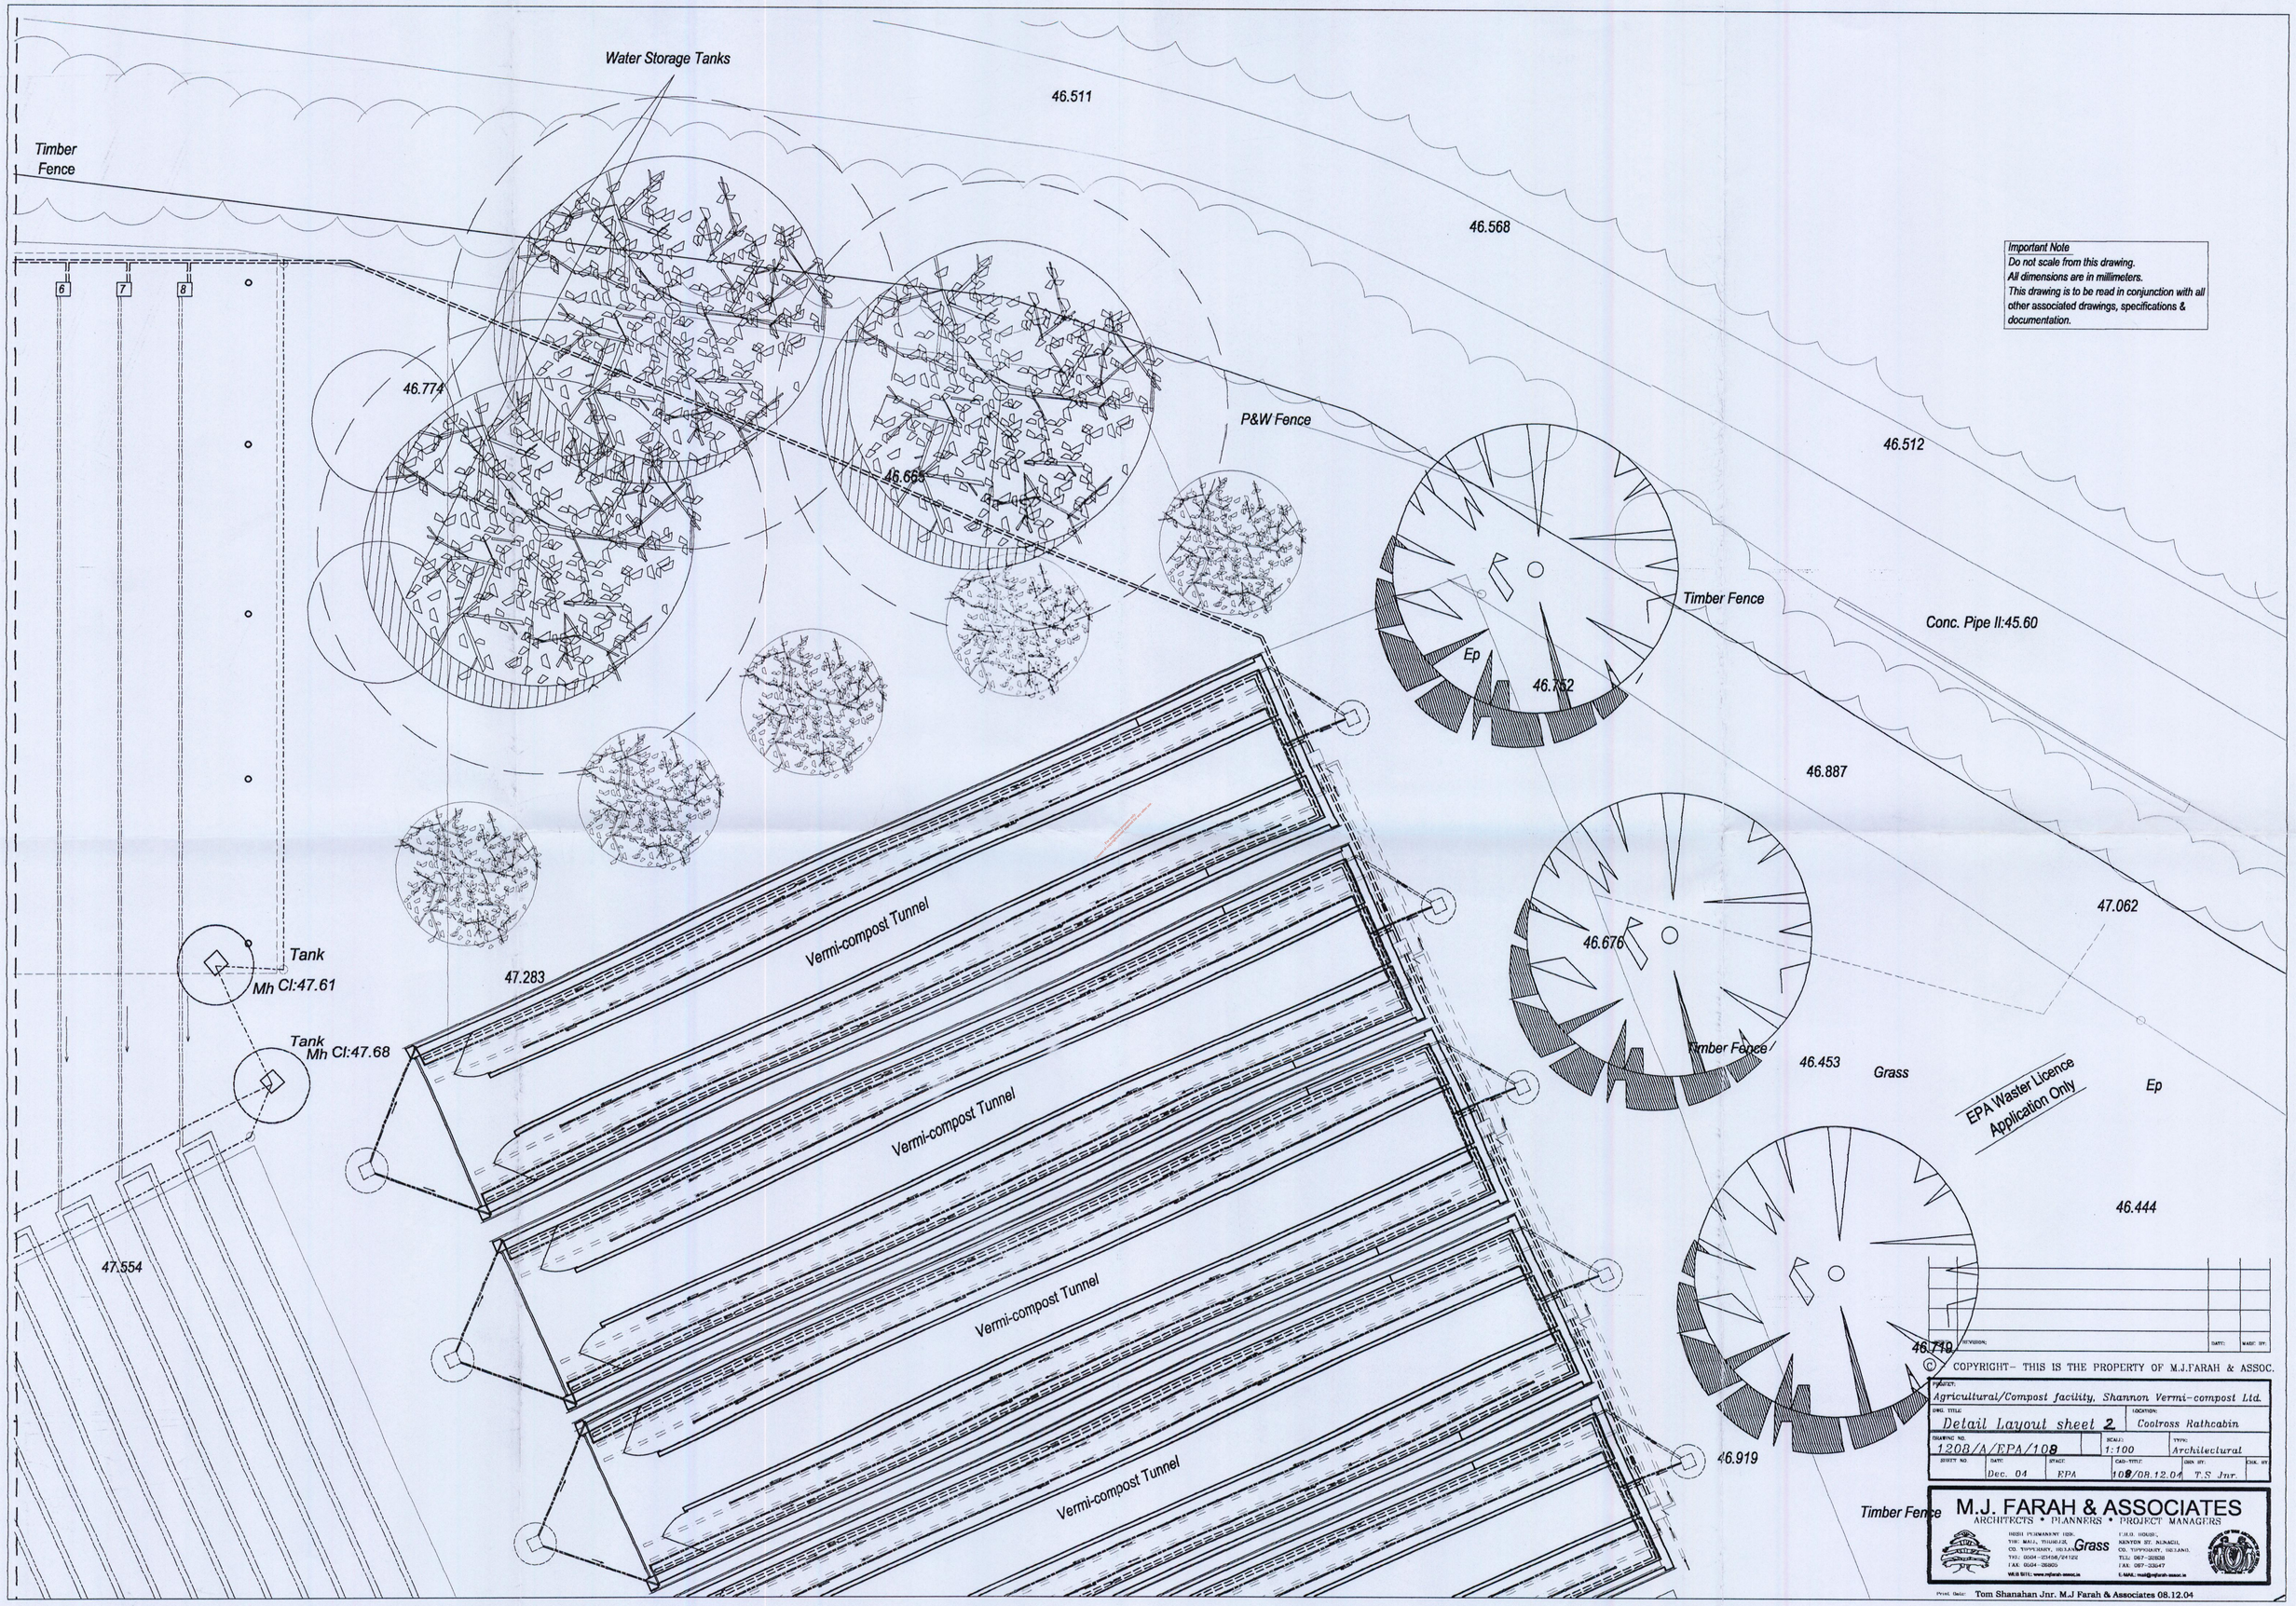

Important Note
Do not scale from this drawing.
All dimensions are in millimeters.
This drawing is to be read in conjunction with all other associated drawings, specifications & documentation.

REVISION:	DATE:	MADE BY:

© COPYRIGHT– THIS IS THE PROPERTY OF M.J.FARAH & ASSOC.

PROJECT: Agricultural/Compost facility, Shannon Vermi-compost Ltd.

DWG. TITLE: Detail Layout sheet 2		LOCATION: Coolross Rathcabin	
DRAWING NO. 1208/A/EPA/109		SCALE: 1:100	TYPE: Archilectural
SHEET NO	DATE: Dec. 04	STAGE: EPA	CAD-TITLE: 109/08.12.04
DRN BY: T.S Jnr.	CHK. BY:		

M.J. FARAH & ASSOCIATES
ARCHITECTS • PLANNERS • PROJECT MANAGERS
HEAD PERMANENT ADD: THE MALL, TUAMGRAN, CO. TIPPERARY, IRELAND. TEL: 0504-23458/24122 FAX: 0504-36800
WEB SITE: www.mjfarah-assoc.ie
H.O. HOUSE: KENTON ST. NENAGH, CO. TIPPERARY, IRELAND. TEL: 067-32828 FAX: 067-32647
E-MAIL: mail@mjfarah-assoc.ie

Print Date: Tom Shanahan Jnr. M.J Farah & Associates 08.12.04