APPENDIX J

Drawing No. 1208/A/EPA/107 (Scale 1:100)
Detail Facility Layout Sheet 1

For inspection purposes only.
Consent of copyright owner required for any other use.

EPA Export 25-07-2013:17:55:53

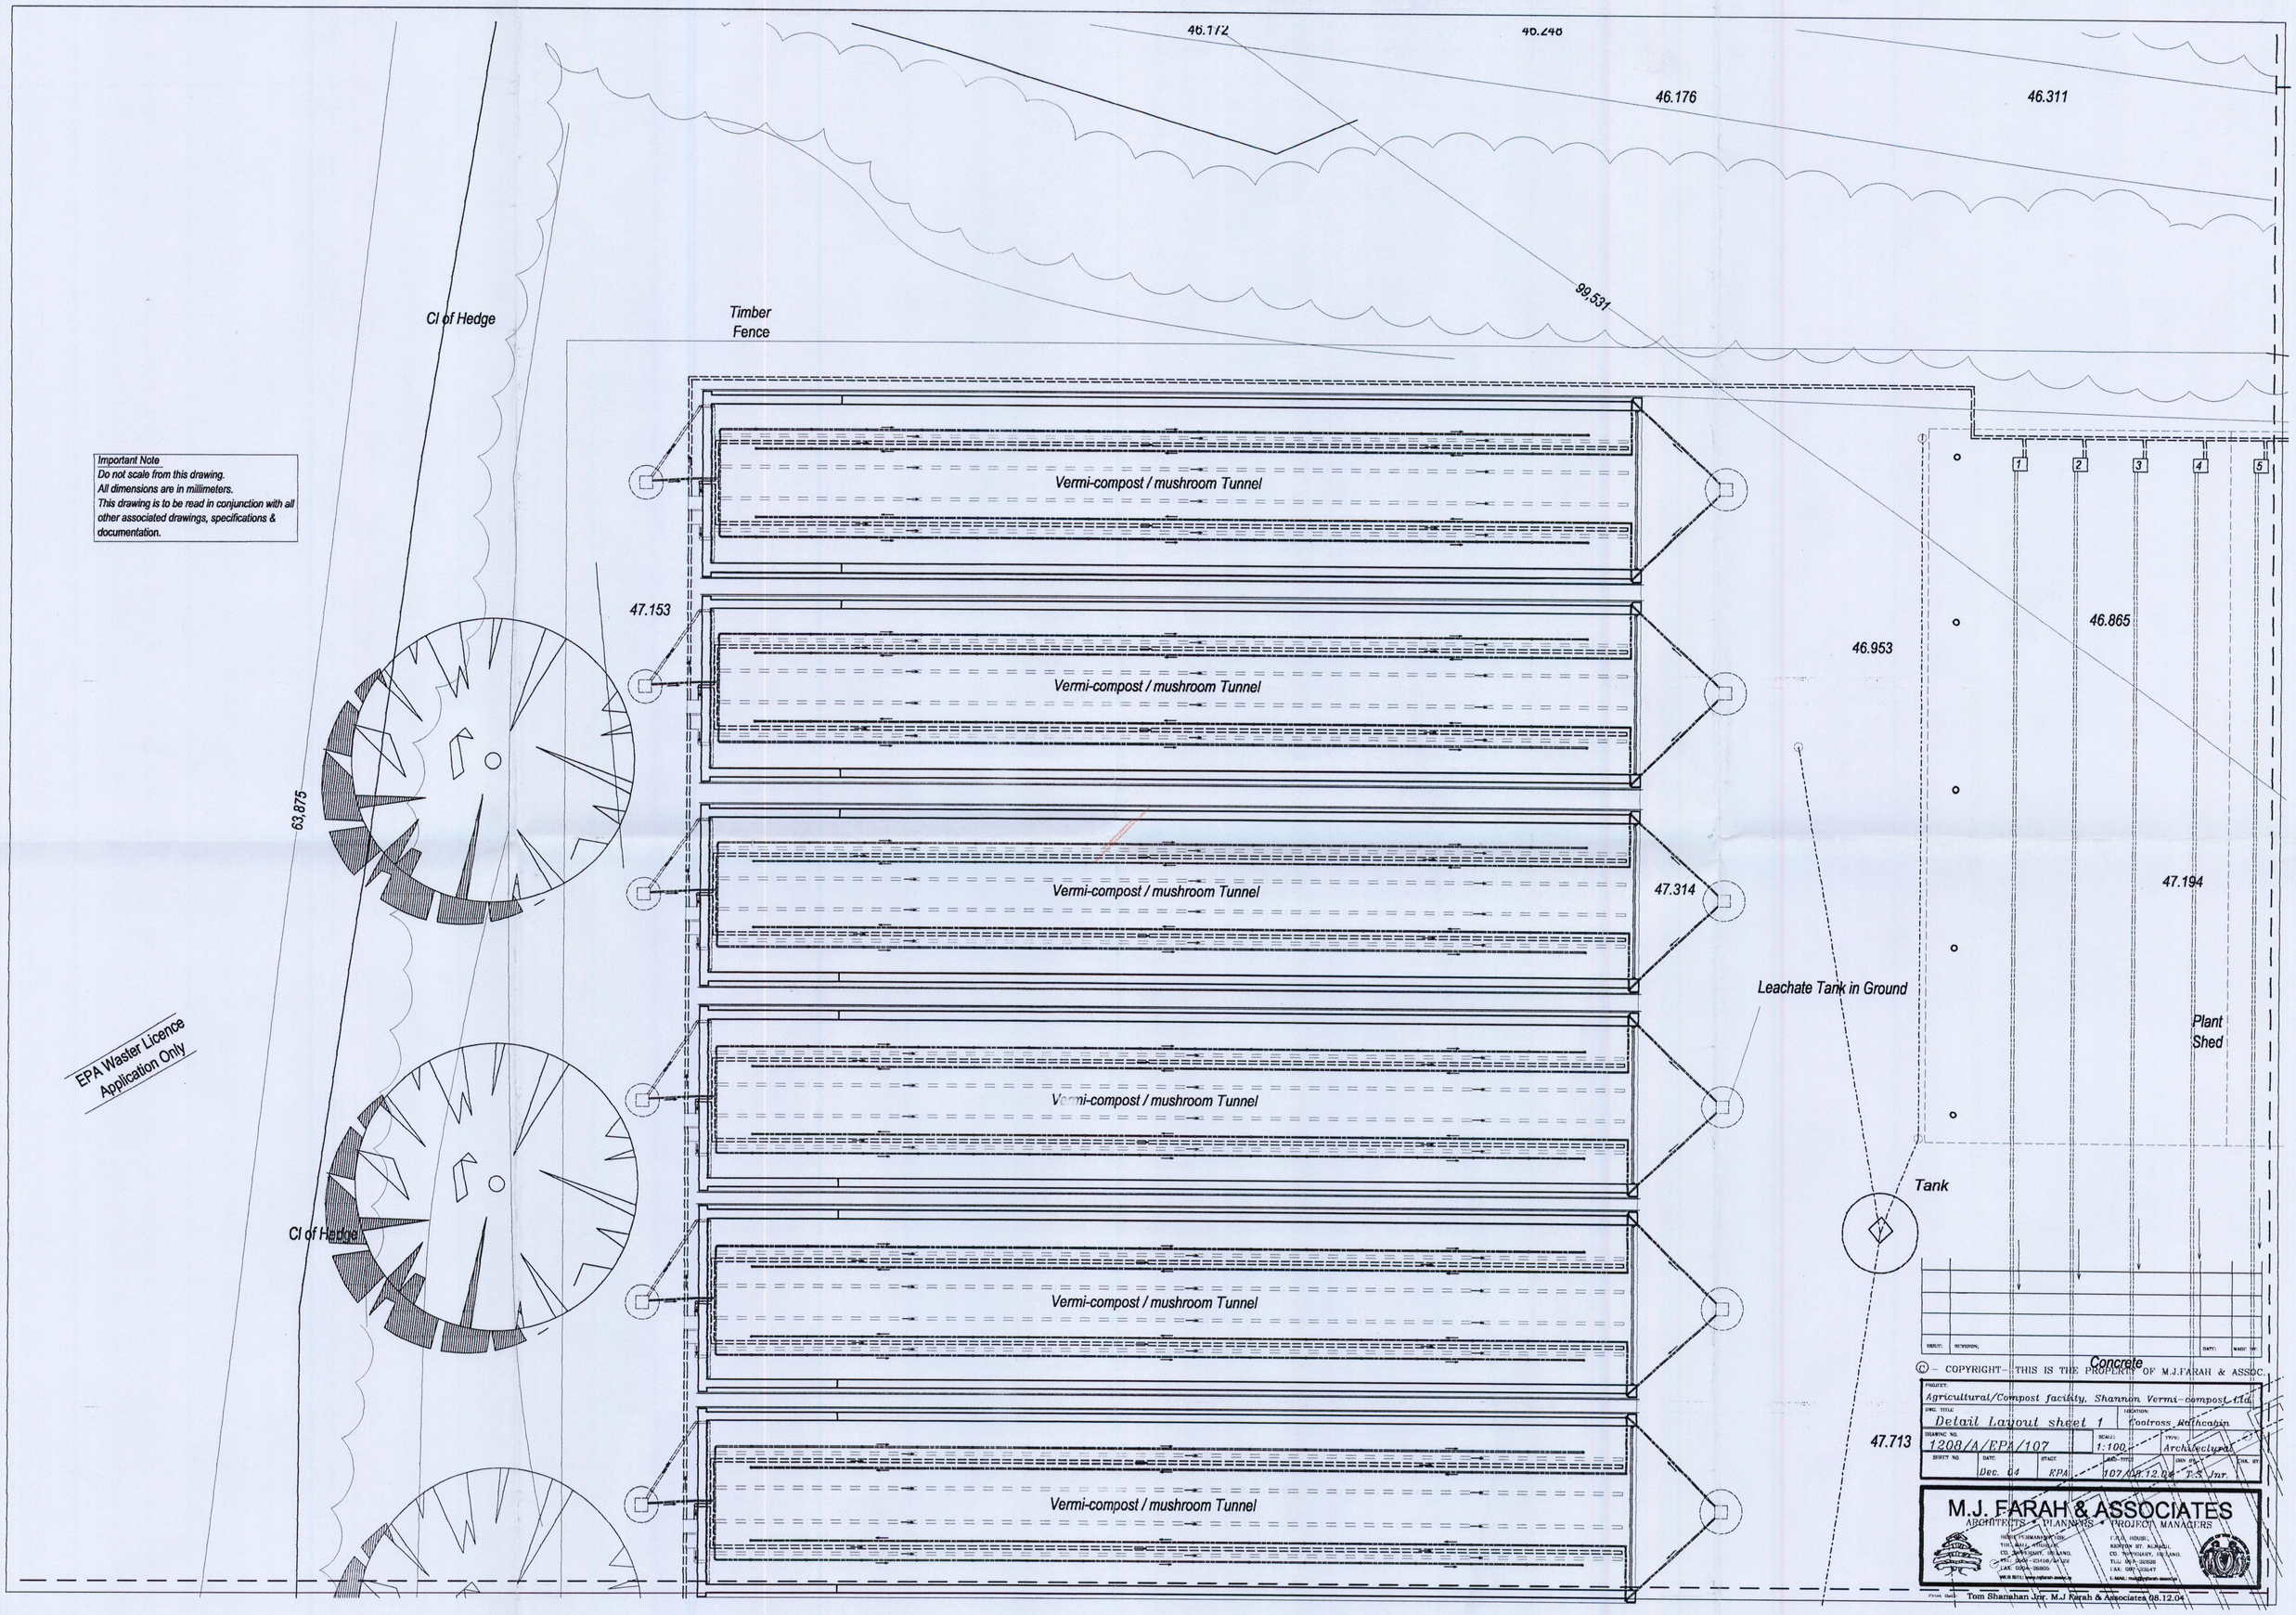
46.172
46.248
46.176
46.311
99.531
Cl of Hedge
Timber Fence
Important Note
Do not scale from this drawing.
All dimensions are in millimeters.
This drawing is to be read in conjunction with all other associated drawings, specifications & documentation.
Vermi-compost / mushroom Tunnel
Vermi-compost / mushroom Tunnel
Vermi-compost / mushroom Tunnel
Vermi-compost / mushroom Tunnel
Vermi-compost / mushroom Tunnel
Vermi-compost / mushroom Tunnel
47.153
46.953
46.865
47.314
47.194
Leachate Tank in Ground
Plant Shed
Tank
Concrete
47.713
63.875
Cl of Hedge
EPA Waster Licence Application Only
1
2
3
4
5
© – COPYRIGHT – THIS IS THE PROPERTY OF M.J.FARAH & ASSOC.
PROJECT: Agricultural/Compost facilty, Shannon Vermi-compost Ltd.
DWG. TITLE: Detail Layout sheet 1
LOCATION: Coolross, Ballycasin
DRAWING NO. 1208/A/EPA/107
SCALE: 1:100
TYPE: Architectural
DATE: Dec. 04
STAGE: EPA
DWG. TYPE: 107
DATE: 08.12.04
DRN. BY: T.S. Jnr.
CHK. BY:
M.J. FARAH & ASSOCIATES
ARCHITECTS • PLANNERS • PROJECT MANAGERS
Tom Shanahan Jnr. M.J Farah & Associates 08.12.04