APPENDIX L

Drawing No. 1208/A/EPA/109 (Scale 1:100)
Detail Facility Layout Sheet 3

For inspection purposes only.
Consent of copyright owner required for any other use.

EPA Export 25-07-2013:17:56:11

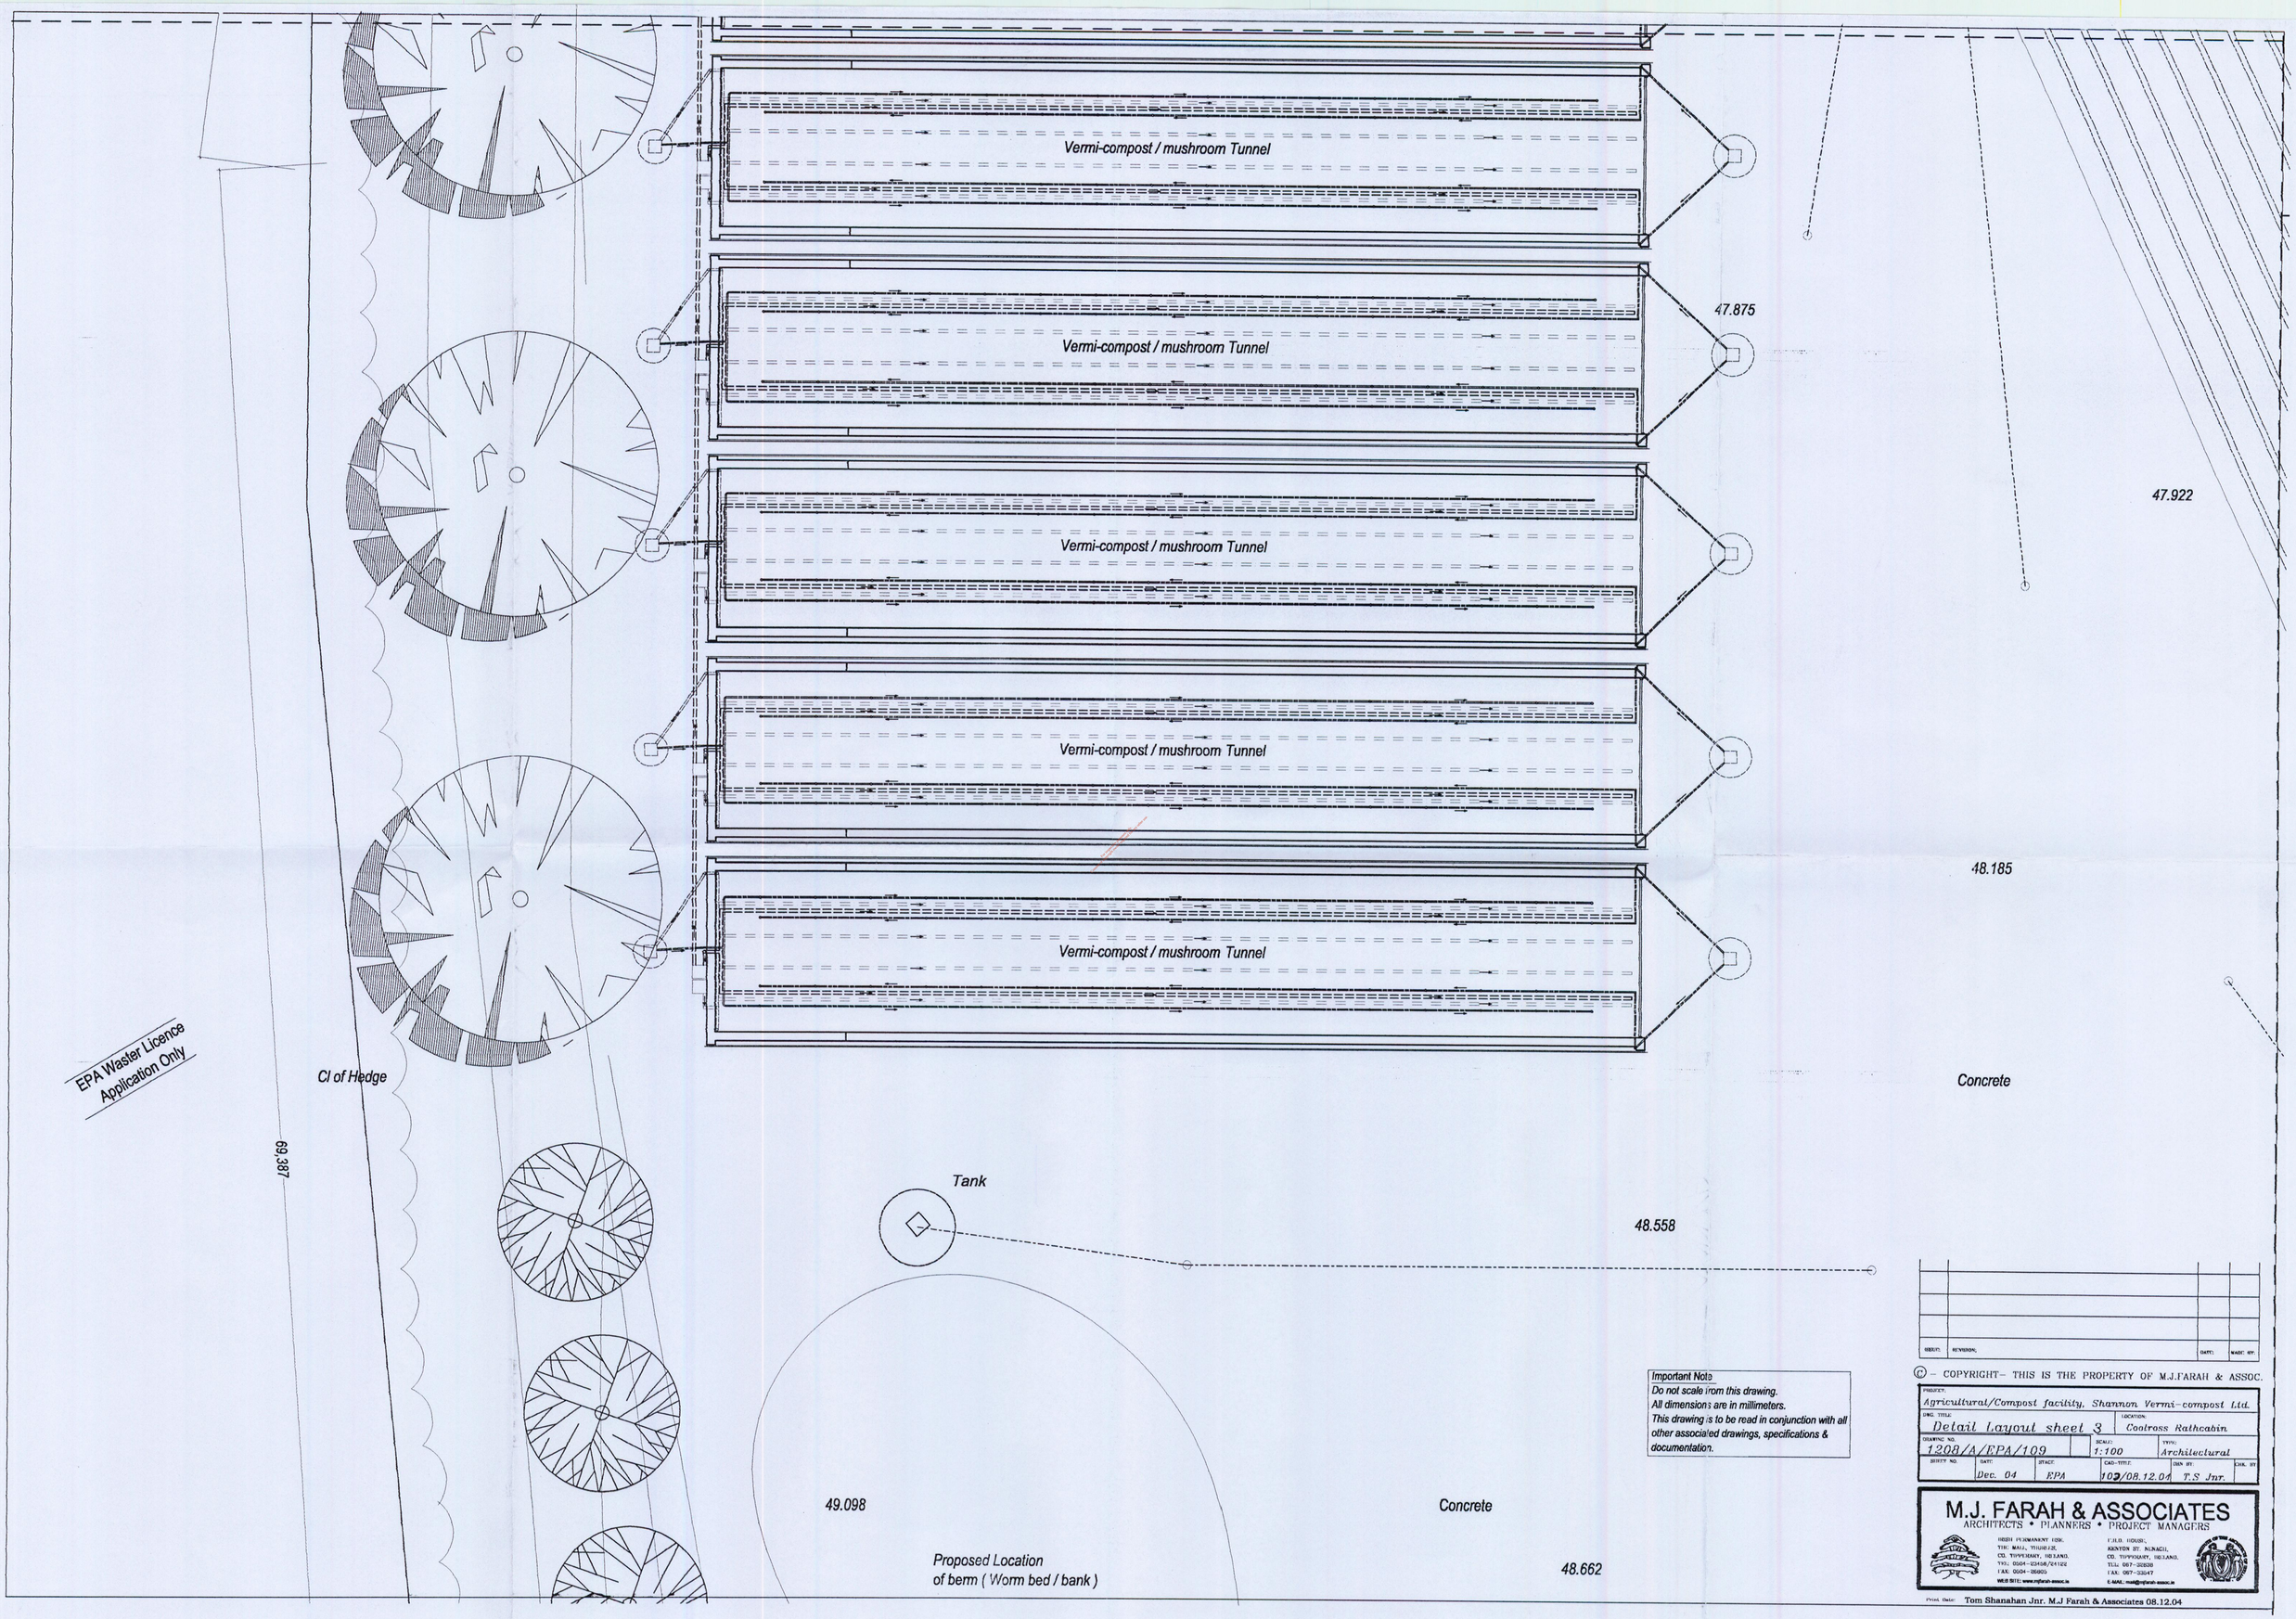
Vermi-compost / mushroom Tunnel
Vermi-compost / mushroom Tunnel
Vermi-compost / mushroom Tunnel
Vermi-compost / mushroom Tunnel
Vermi-compost / mushroom Tunnel
47.875
47.922
48.185
Concrete
EPA Waster Licence Application Only
Cl of Hedge
69.387
Tank
48.558
49.098
Concrete
48.662
Proposed Location of berm (Worm bed / bank)
Important Note
Do not scale from this drawing.
All dimensions are in millimeters.
This drawing is to be read in conjunction with all other associated drawings, specifications & documentation.
ISSUE: REVISION: DATE: MADE BY:
© – COPYRIGHT– THIS IS THE PROPERTY OF M.J.FARAH & ASSOC.
PROJECT: Agricultural/Compost facility, Shannon Vermi-compost Ltd.
DWG. TITLE: Detail Layout sheet 3
LOCATION: Coolross Rathcabin
DRAWING NO. 1208/A/EPA/109
SCALE: 1:100
TYPE: Architectural
SHEET NO.
DATE: Dec. 04
STAGE: EPA
CAD-TITLE: 109/08.12.04
DWN BY: T.S Jnr.
CHK. BY
M.J. FARAH & ASSOCIATES
ARCHITECTS • PLANNERS • PROJECT MANAGERS
HIGH PERMANENT ESR.
THE MALL, THURLES,
CO. TIPPERARY, IRELAND.
TEL: 0504-21408/21122
FAX: 0504-25600
WEB SITE: www.mjfarah-assoc.ie
C.H.O. HOUSE,
KENYON ST. NENAGH,
CO. TIPPERARY, IRELAND.
TEL: 067-32828
FAX: 067-32647
E-MAIL: mail@mjfarah-assoc.ie
Print Date: Tom Shanahan Jnr. M.J Farah & Associates 08.12.04