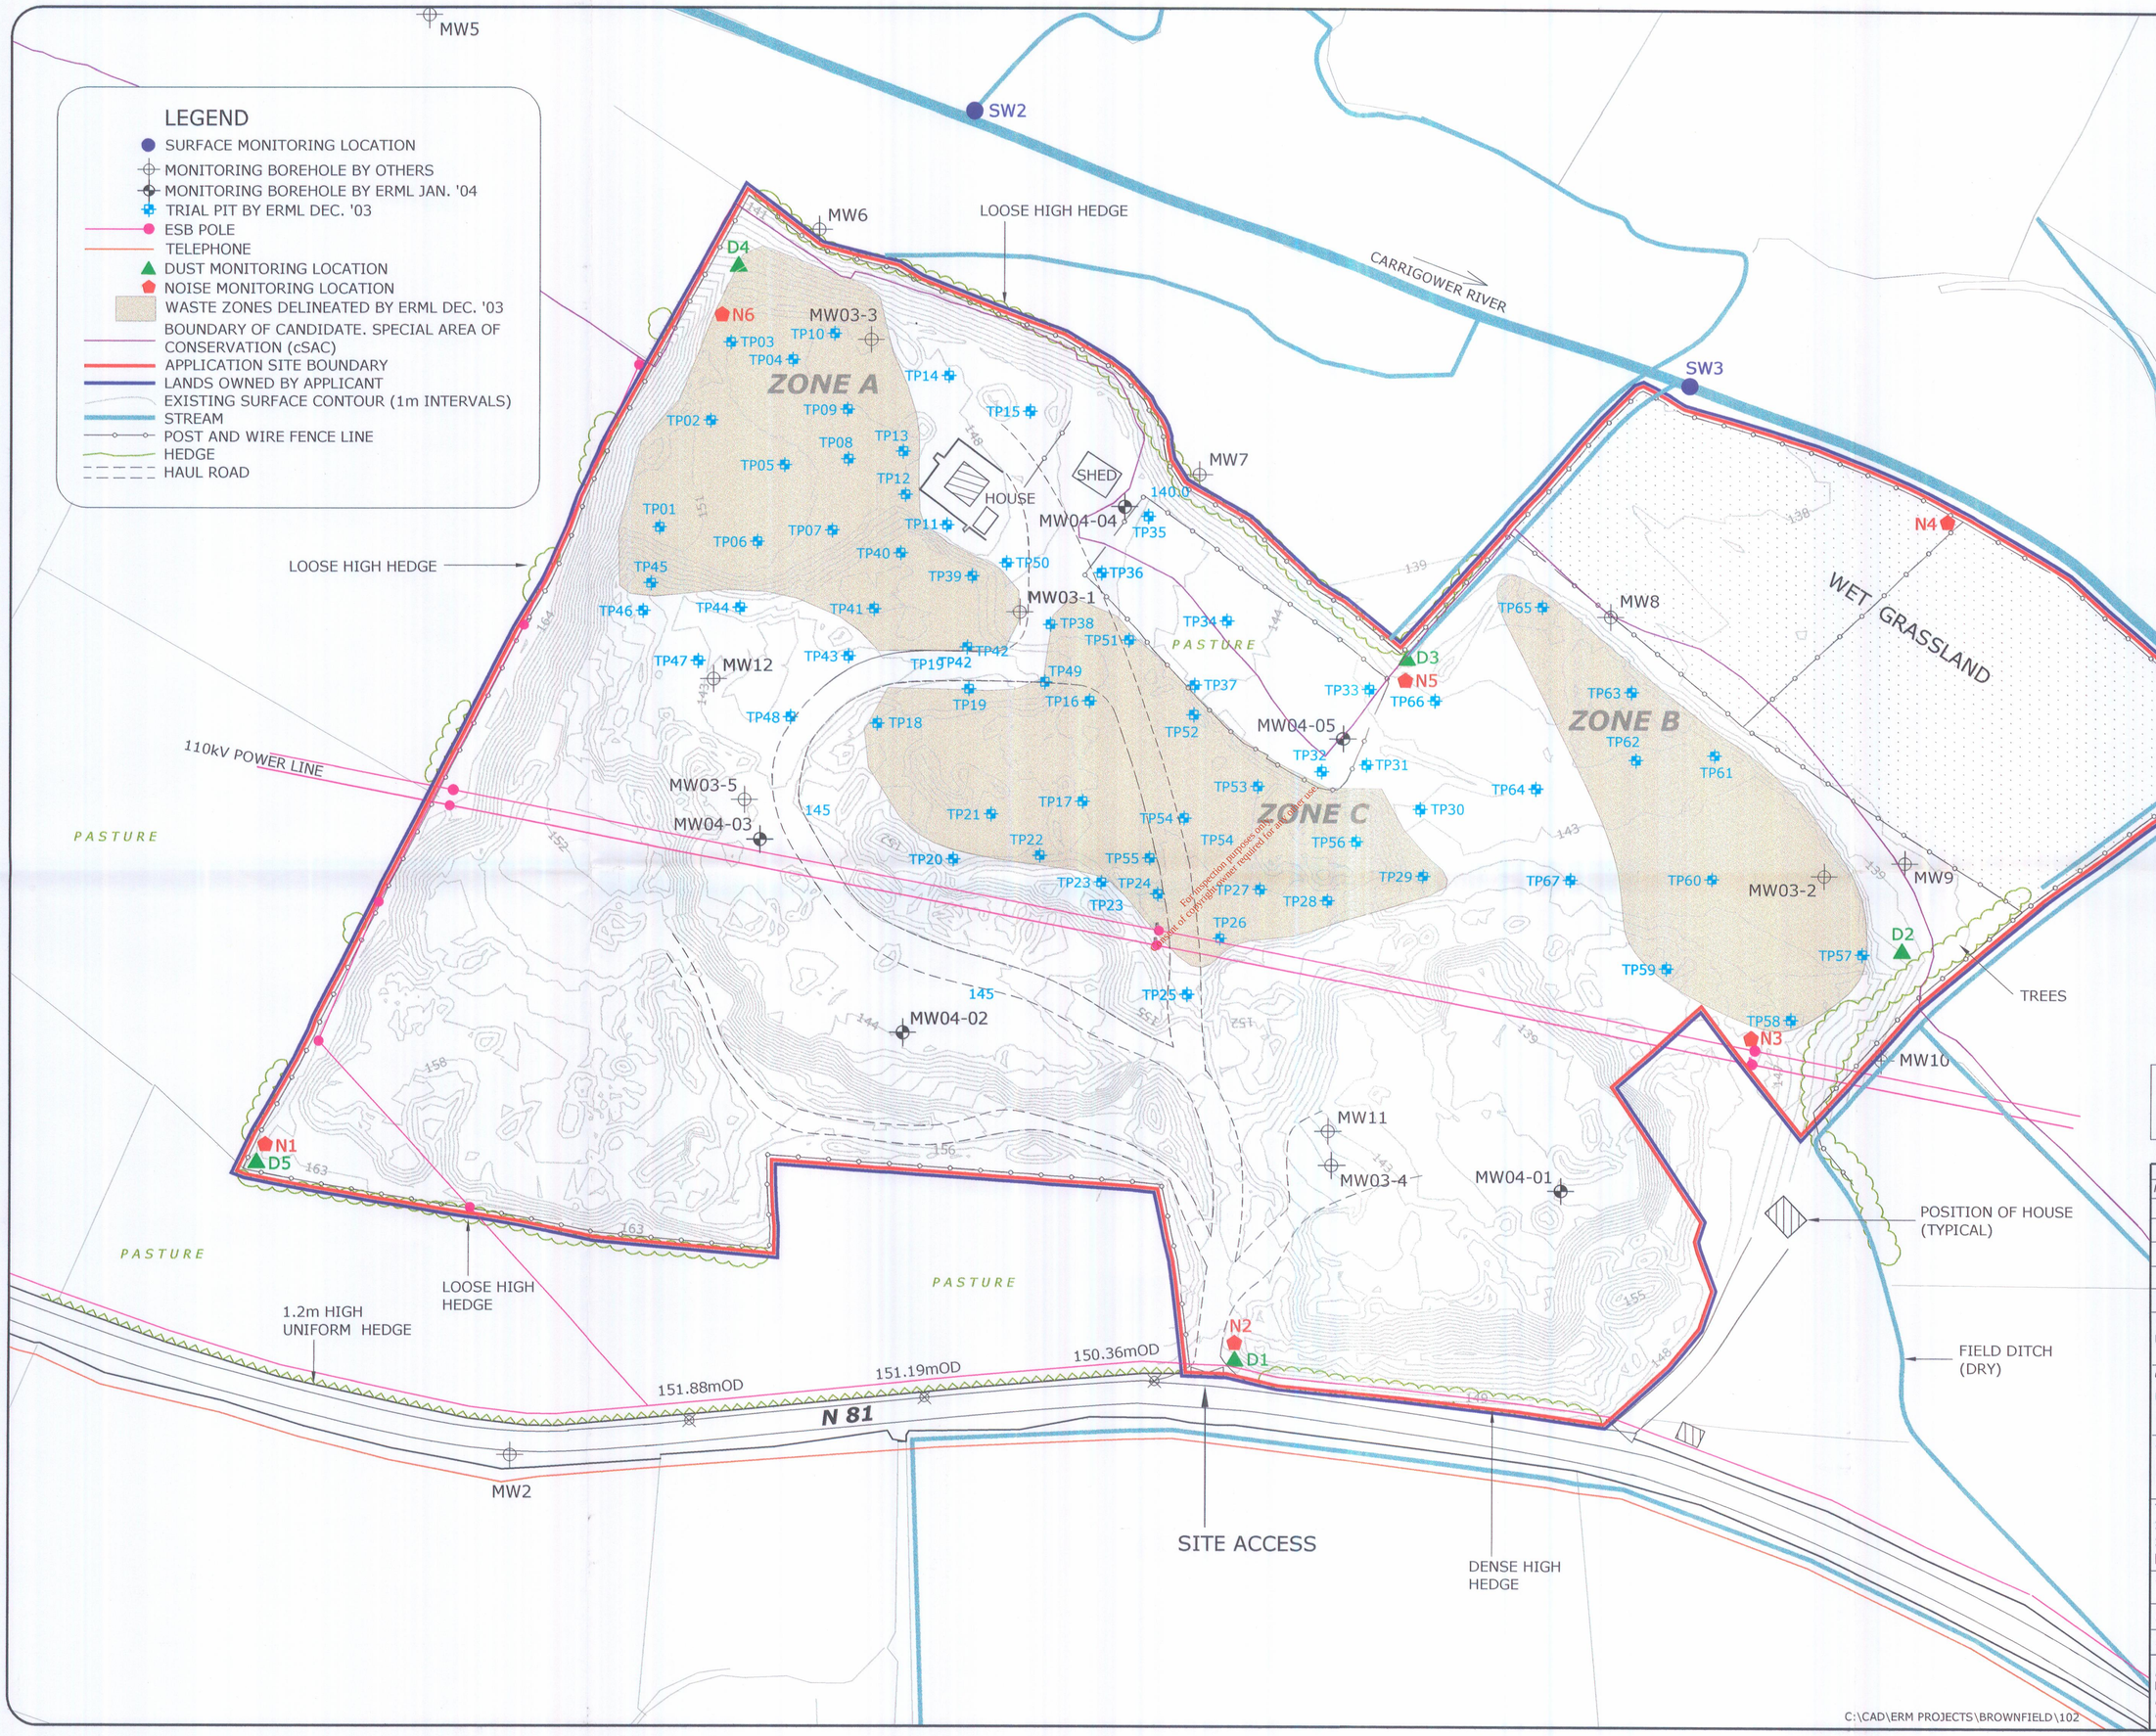

NOTES

1. ALL LEVELS RELATIVE TO MALIN HEAD DATUM

ENVIRONMENTAL PROTECTION AGENCY WASTE LICENSING RECEIVED 18 MAR 2004

ORDNANCE SURVEY IRELAND LICENCE NUMBER **AR0056004**

Issue Date:		
No.	Date	Description
A	MARCH '04	WASTE LICENCE APPLICATION

Surveyed by:
Environment & **R**esource **M**anagement **Ltd.**

Client:
BROWNFIELD RESTORATION IRELAND LTD.
WHITESTOWN LOWER, CO. WICKLOW

Project:
PROPOSED INTEGRATED WASTE MANAGEMENT FACILITY

Title of Dwg.
SITE PLAN SHOWING EXISTING SITE CONDITIONS AND MONITORING POINTS

Scale:	1:1000A1 1:2000A3	Dwg. No.	Rev.
Drawn:	CC	BRI / 102	A
Approved:	GP	Job No. 03.116	

Prepared by:
Environment & **R**esource **M**anagement **Ltd.**
NO. 3 TARA COURT, DUBLIN RD., NAAS, CO. KILDARE TELEPHONE 045 874411 FAX 045 874549

C:\CAD\ERM PROJECTS\BROWNFIELD\102

EPA Export 25-07-2013:18:41:52