LEGEND

- APPLICATION SITE BOUNDARY
- STREAM
- POST AND WIRE FENCE
- LEACHATE LINE
- ESB LINE
- TELEPHONE LINE
- cSAC BOUNDARY
- HEDGE
- ACOUSTIC BARRIER 2.0m HIGH
- SILT FENCE
- 148 PROVISIONAL DESIGN LEVEL
- DIRECTION OF SURFACE WATER FLOW
- LINED AREA READY FOR DISPOSAL OF RESIDUAL WASTE
- AREA PARTLY FILLED WITH RESIDUAL WASTE
- AREA WITH INTERIM CAPPING LAYER
- AREA WITH FINAL CAPPING LAYER

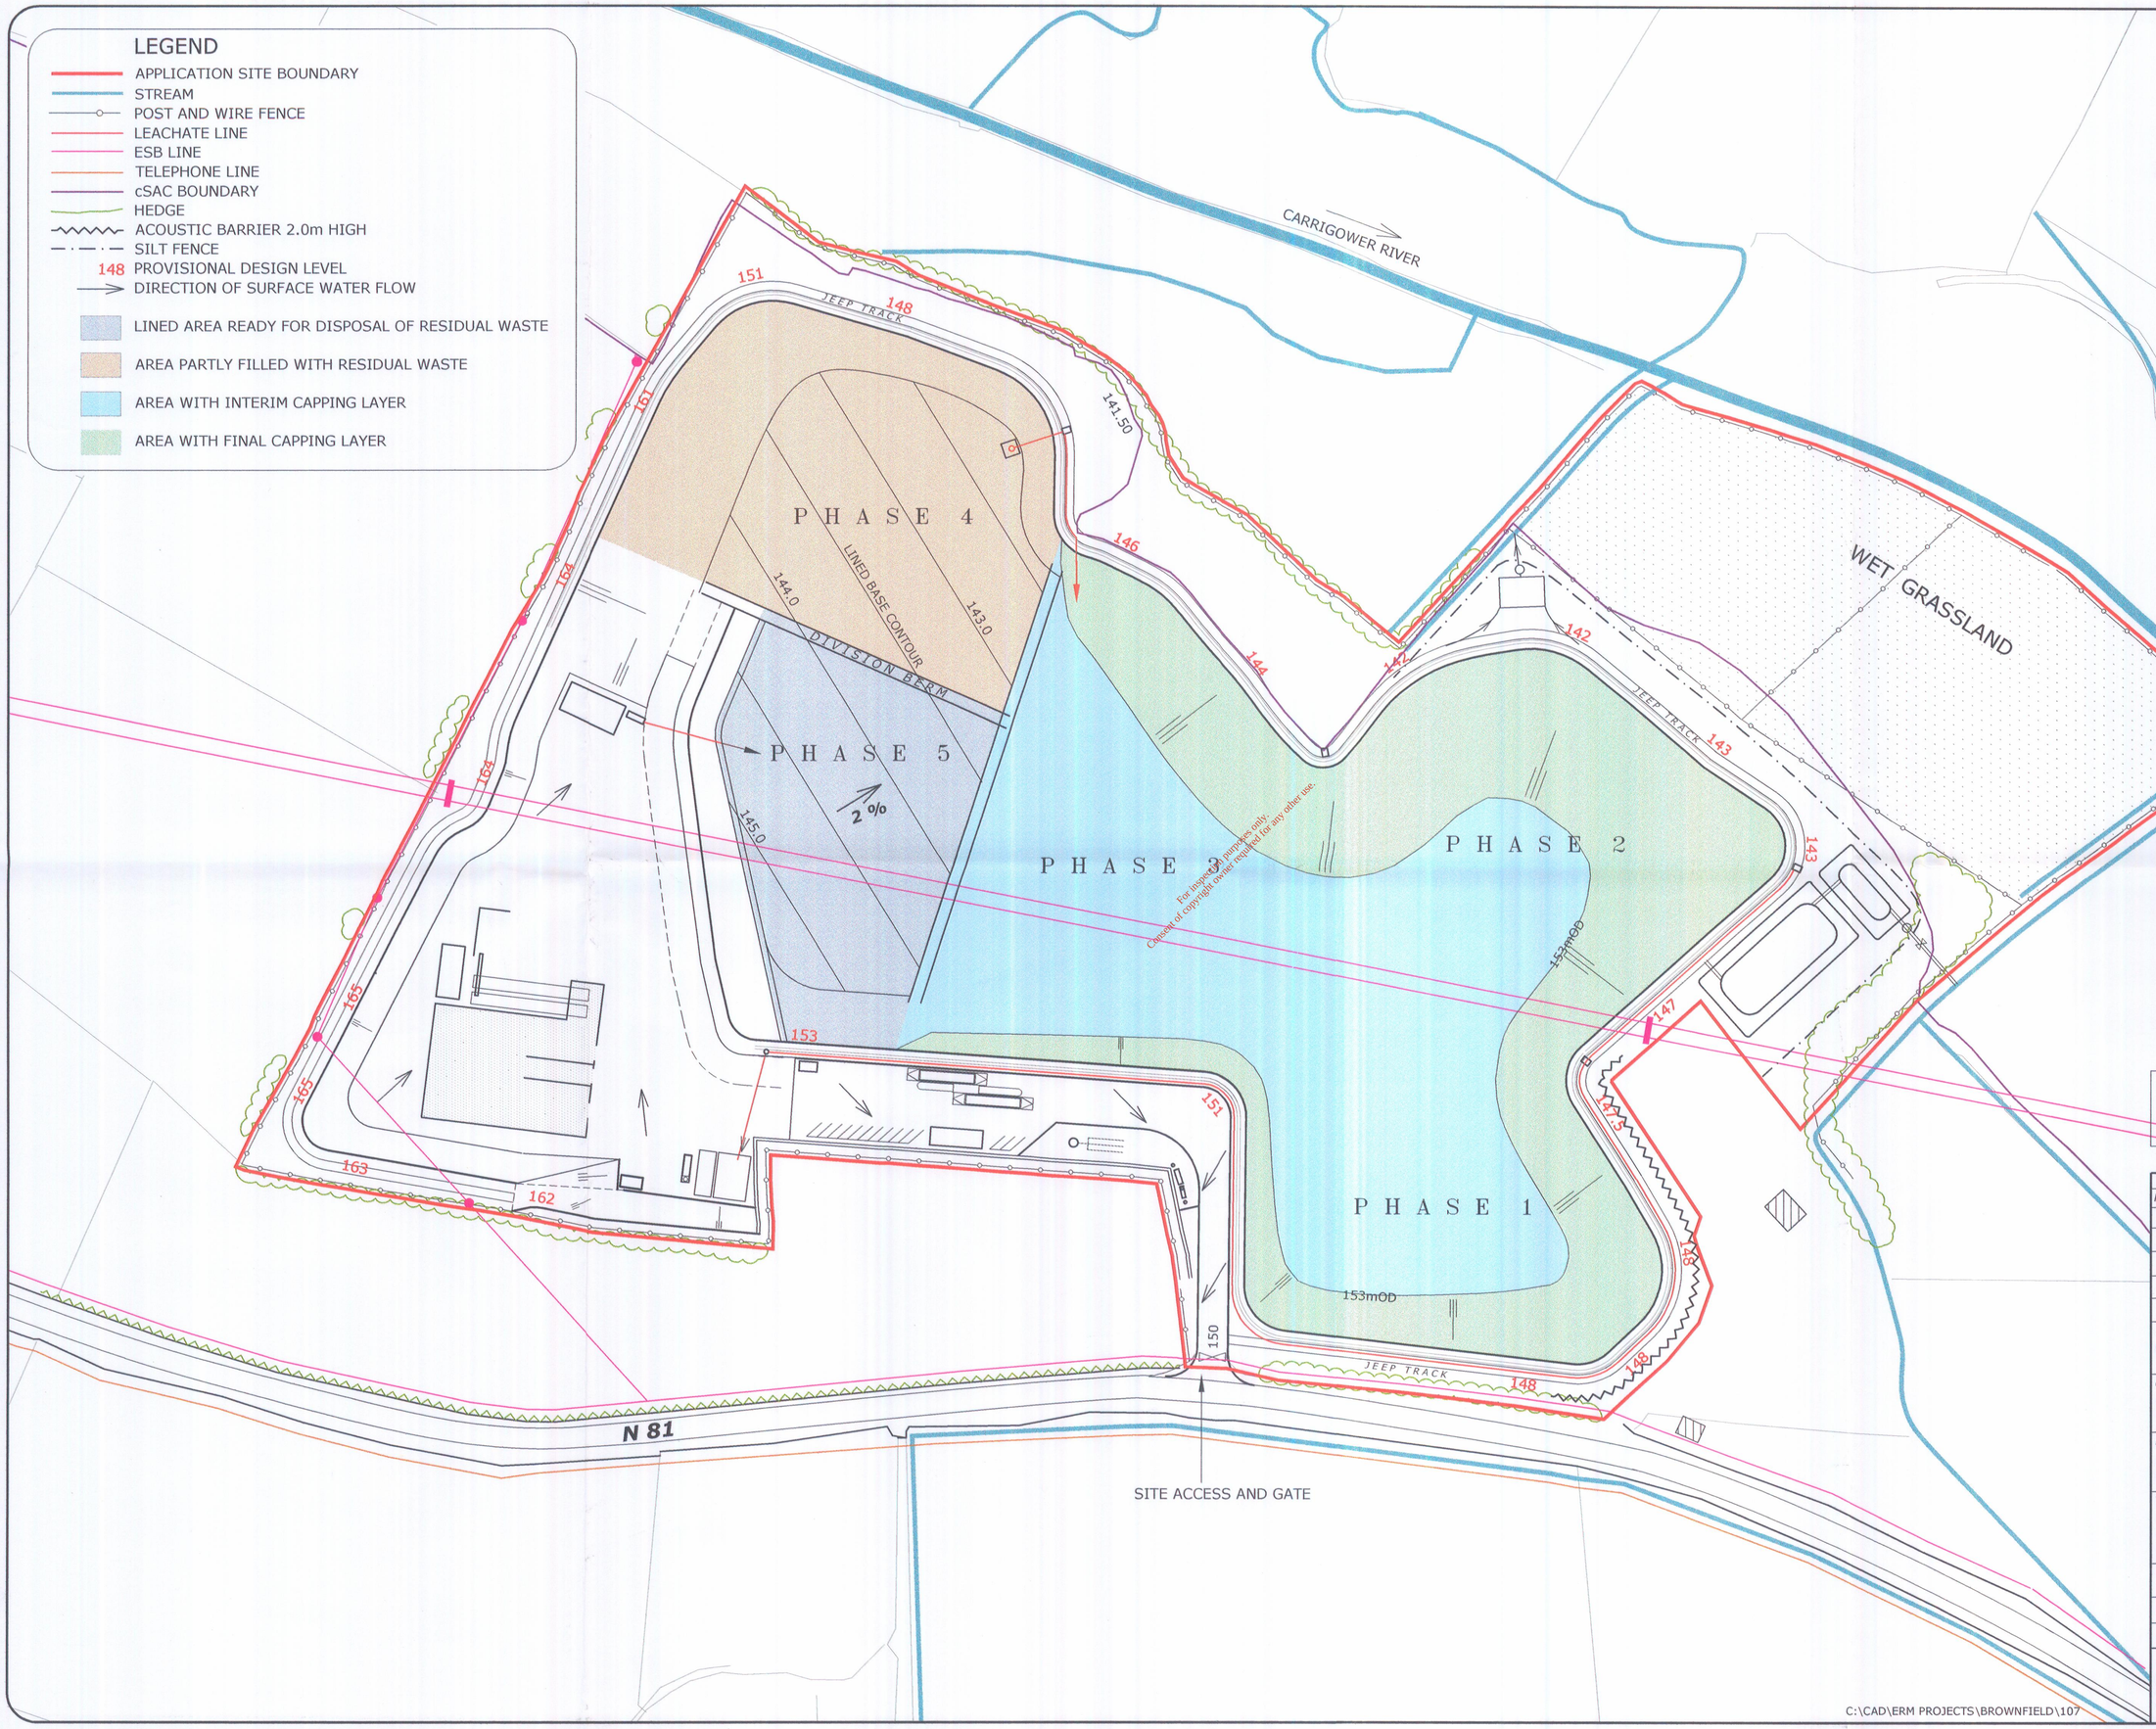

For inspection purposes only.
Consent of copyright owner required for any other use.

ENVIRONMENTAL PROTECTION AGENCY WASTE LICENSING
RECEIVED
18 MAR 2004
INITIALS

NOTES

1. ALL LEVELS RELATIVE TO MALIN HEAD DATUM

ORDNANCE SURVEY IRELAND LICENCE NUMBER **AR0056004**

Issue Date:

No.	Date	Description
A	MARCH '04	WASTE LICENCE APPLICATION

Surveyed by:
Environment & **R**esource **M**anagement **L**td.

Client:
BROWNFIELD RESTORATION IRELAND LTD.
WHITESTOWN LOWER, CO. WICKLOW

Project:
PROPOSED INTEGRATED WASTE MANAGEMENT FACILITY

Title of Dwg.
FACILITY DEVELOPMENT + RESTORATION PLAN
STAGE 5

Scale:	1:1000A1 1:2000A3	*Dwg. No.* BRI / 107	*Rev.* A
Drawn:	CC	*Job No.* 03.116	
Approved:	GP		

Prepared by:
Environment & **R**esource **M**anagement **L**td.
NO. 3 TARA COURT, DUBLIN RD., NAAS, CO. KILDARE TELEPHONE 045 874411 FAX 045 874549

C:\CAD\ERM PROJECTS\BROWNFIELD\107

EPA Export 25-07-2013:18:42:23