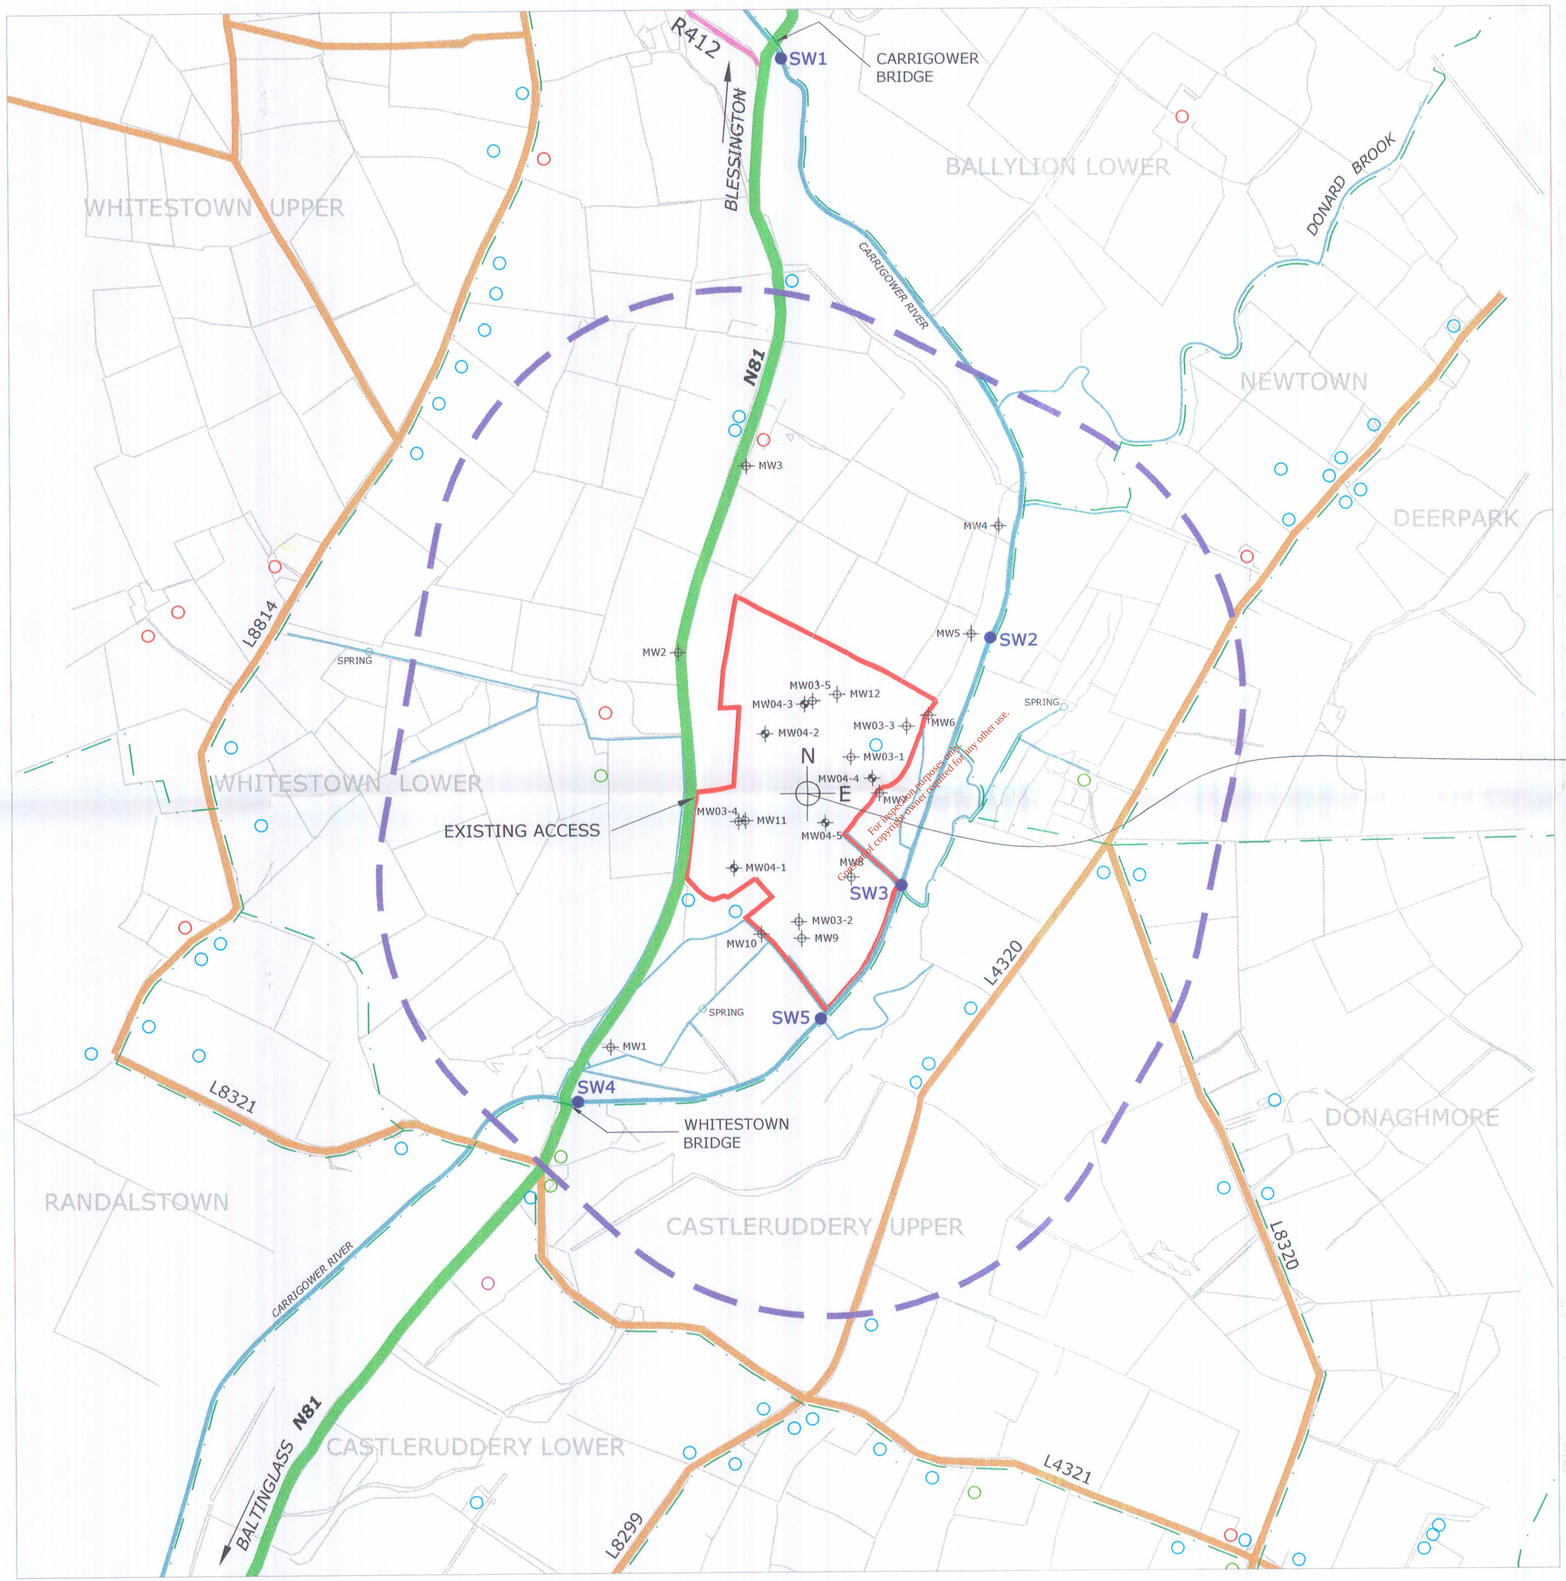

For inspection purposes only. Consent of copyright owner required for any other use.

LEGEND

- MONITORING BOREHOLE BY OTHERS
- MONITORING BOREHOLE BY ERML JAN. '04
- SW1 SURFACE WATER MONITORING POINT (SW1 TO SW5)
- UTILITY
- HOUSE
- FARM
- BUSINESS
- APPLICATION SITE BOUNDARY
- TOWNLAND BOUNDARY
- NATIONAL PRIMARY ROUTE
- REGIONAL ROAD
- MINOR ROAD
- 500m OFFSET FROM SITE BOUNDARY
- STREAM / WATER COURSE

1. ***NOTES***

2. ALL LEVELS ARE RELATIVE TO MALIN HEAD DATUM

FIELD BOUNDARIES MAY NOT REPRESENT CURRENT CONDITIONS

GRID REFERENCE
E=291,269 N=195,385

ENVIRONMENTAL PROTECTION AGENCY WASTE LICENSING
RECEIVED
18 MAR 2004
INITIALS.....

ORDNANCE SURVEY IRELAND
LICENCE NUMBER
AR0056004

Issue Date:

No.	Date	Description
A	MARCH '04	WASTE LICENCE APPLICATION

Surveyed by:
Environment & **R**esource **M**anagement **L**td.

Client:
BROWNFIELD RESTORATION IRELAND LTD.
WHITESTOWN LOWER, CO. WICKLOW

Project:
PROPOSED INTEGRATED WASTE MANAGEMENT FACILITY

Title of Dwg.
SITE LOCATION

Scale:	1:10,000A3 1:5000A1	*Dwg. No.* BRI / 101	*Rev.* A
Drawn:	CC	*Job No.* 03.116	
Approved:	GP		

Prepared by:
Environment & **R**esource **M**anagement **L**td.
NO. 3 TARA COURT, DUBLIN RD., NAAS, CO. KILDARE TELEPHONE 045 874411 FAX 045 874549

C:\CAD\ERM PROJECTS\BROWNFIELD\101revA

EPA Export 25-07-2013:18:42:27