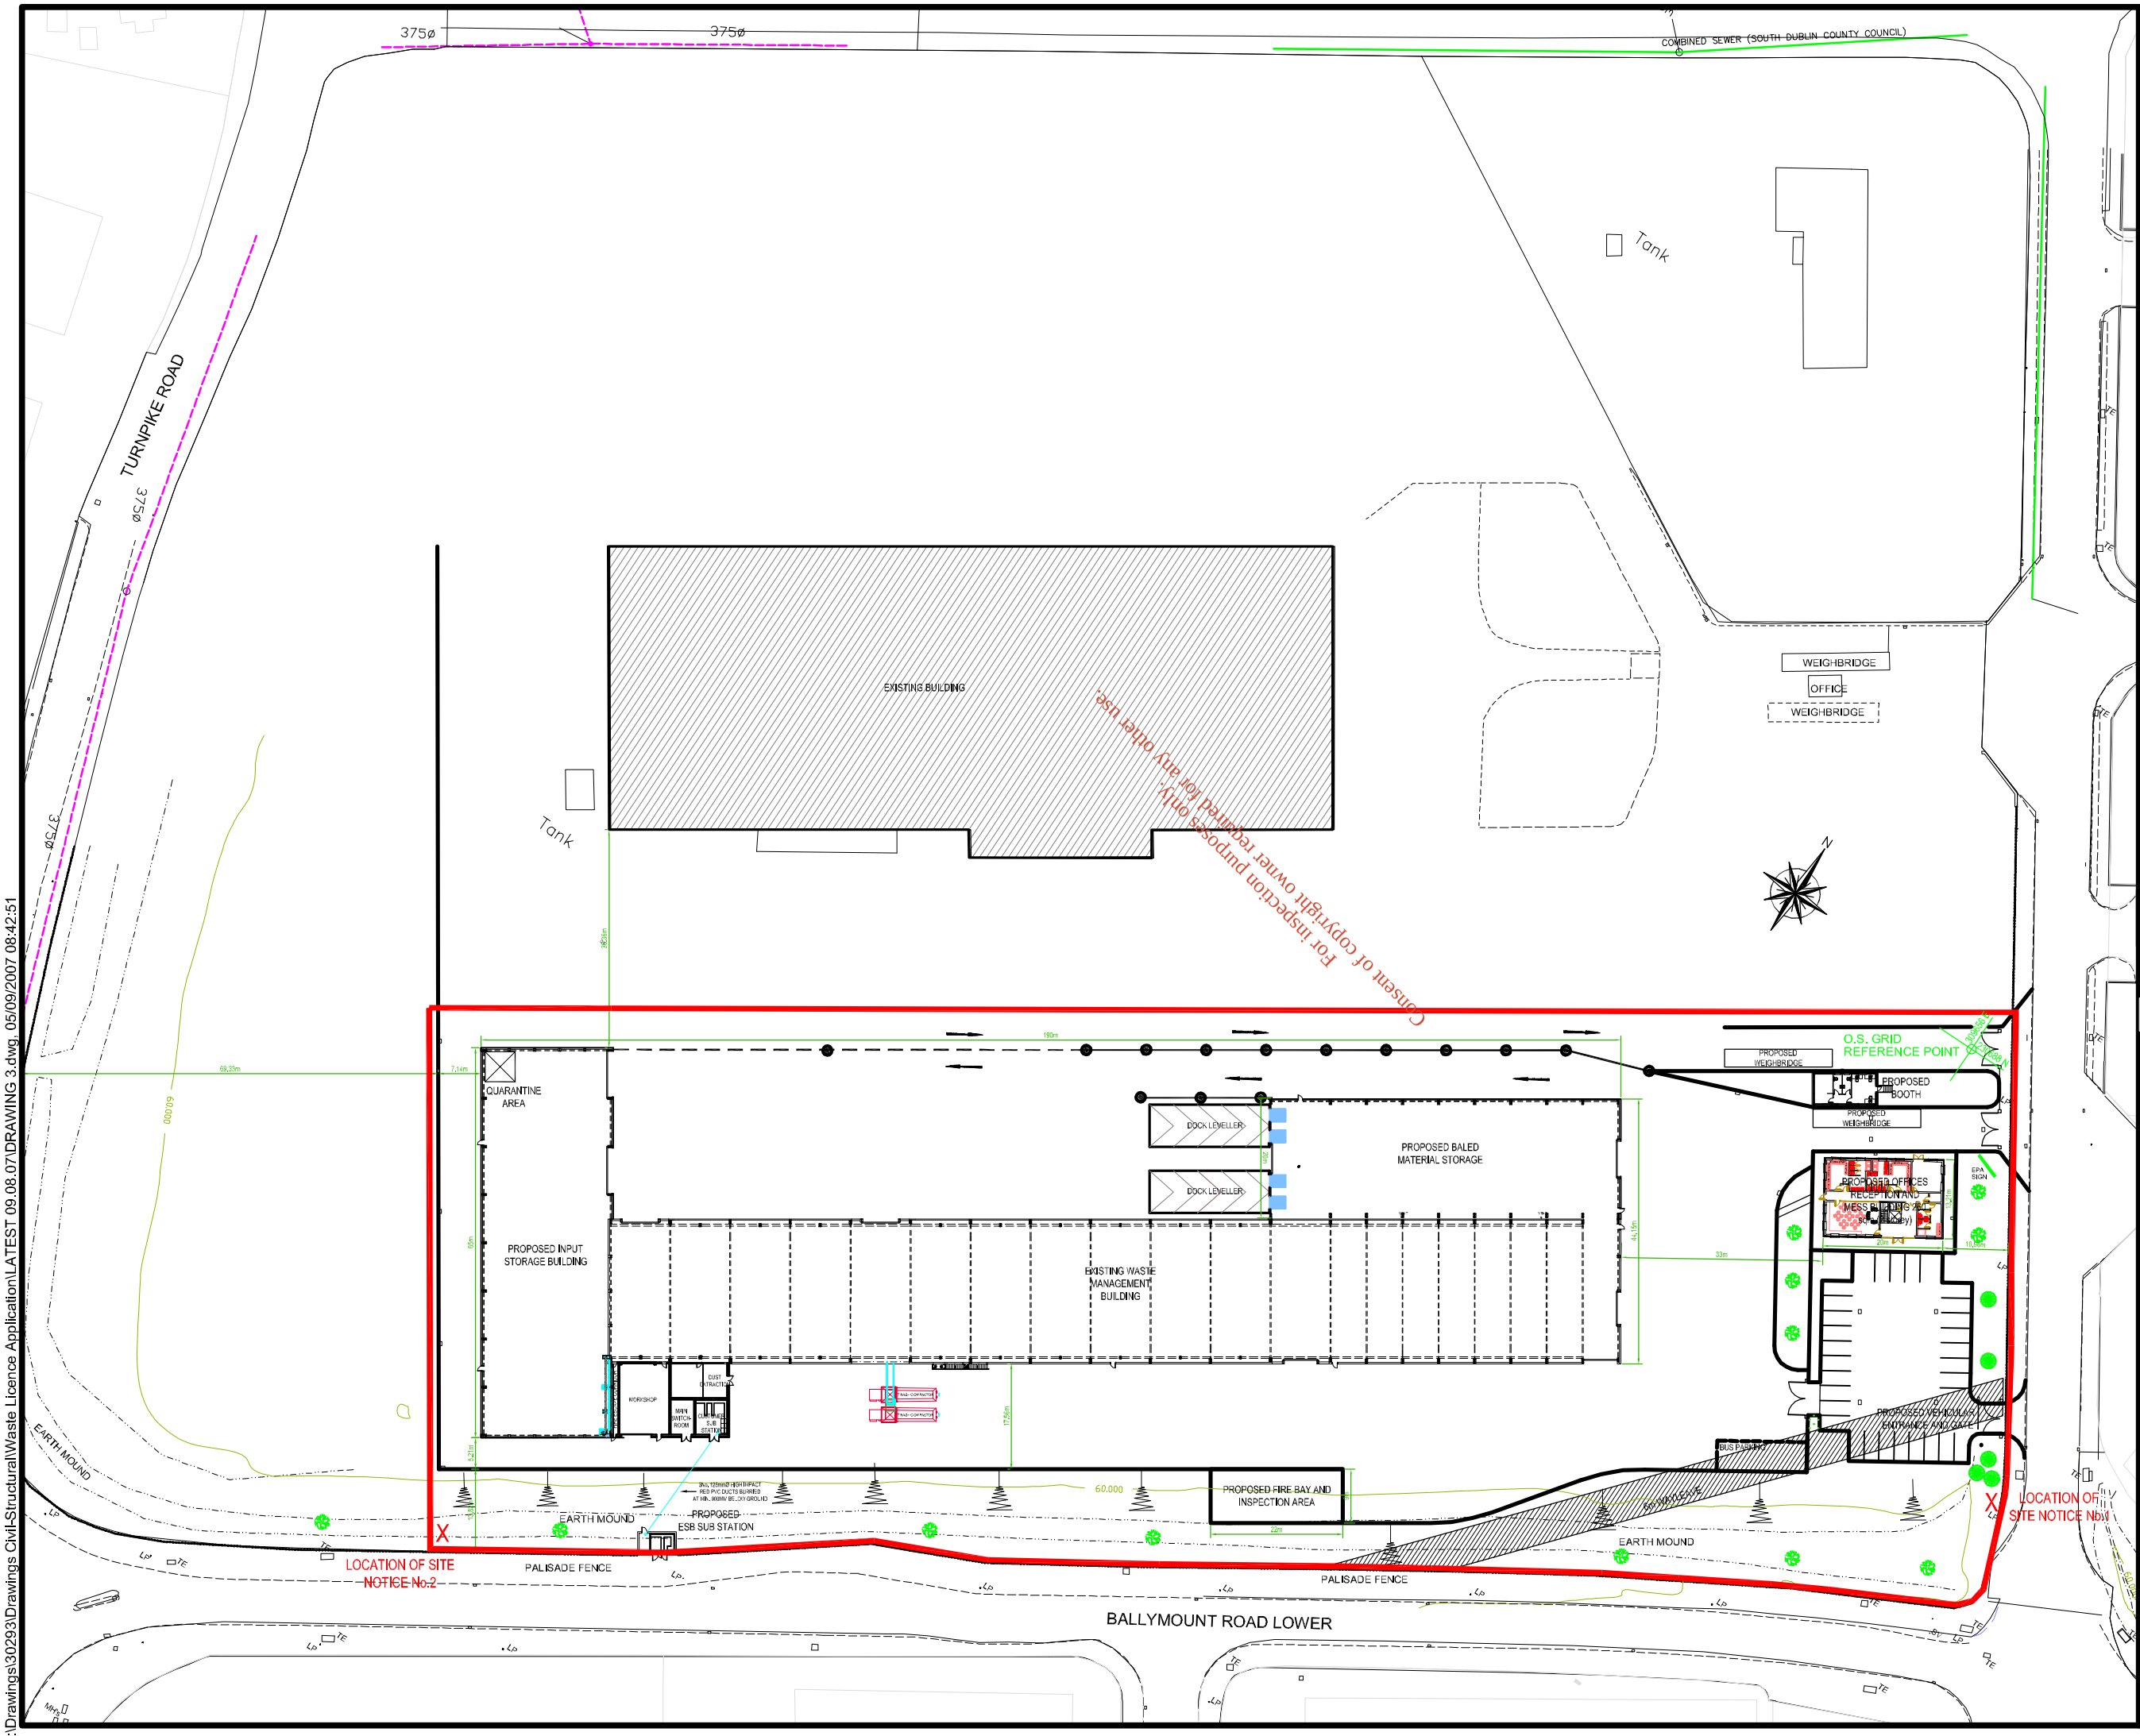

1. All Dimensions are in millimeters (mm) unless noted otherwise.
2. All levels are in meters and relate to the Ordnance Survey Datum Malin Head.
3. The location of existing services is based on information provided by the service provider. The contractor is responsible for contacting all service providers prior to commencing work in any area to locate the precise location of services.

Cross - Reference Numbering System :

1 — Connection Detail Reference
204 — Drawing Sheet Number where Detail is Located

LEGEND

	PROPOSED WASTE LICENCE BOUNDARY

REV	DATE	DESCRIPTION	D	C	A

WASTE LICENCE

COPYRIGHT RESERVED - THIS DRAWING IS NOT TO BE USED FOR A PURPOSE OTHER THAN THAT FOR WHICH IT HAS BEEN ISSUED BY NICHOLAS O'DWYER LTD, NOR IS IT TO BE COPIED OR REPRODUCED IN ANY MANNER WITHOUT WRITTEN CONSENT.

Dublin City Council
Comhairle Cathrach Bhaile Átha Cliath
ON BEHALF OF
DCC, FCC, SDCC & DLRCC

CP plc

SIAC CONSTRUCTION

Nicholas O'Dwyer
CONSULTING ENGINEERS
Nutgrove Office Park, Nutgrove Avenue, Dublin 14
Tel: 01-296 9000 Fax: 01-2969001
E-mail: nod@nicholasodwyer.com

BALLYMOUNT MATERIALS RECOVERY FACILITY

TITLE

SITE NOTICE DRAWING

SCALES	DRAWN	CHECKED	APPROVED
1:500 @ A1	PF	KMCG	KMCG
	DATE JUNE 06	DATE JUNE 06	DATE JUNE 06

DRAWING No. DRAWING 3

REV -

V:\Drawings\30293\Drawings Civil-Structural\Waste Licence Application\LATEST 09.08.07\DRAWING 3.dwg, 05/09/2007 08:42:51

EPA Export 25-07-2013:22:09:57