NOTE :
REFER TO DRAWING 091-140-011 FOR SITE GRID LAYOUT

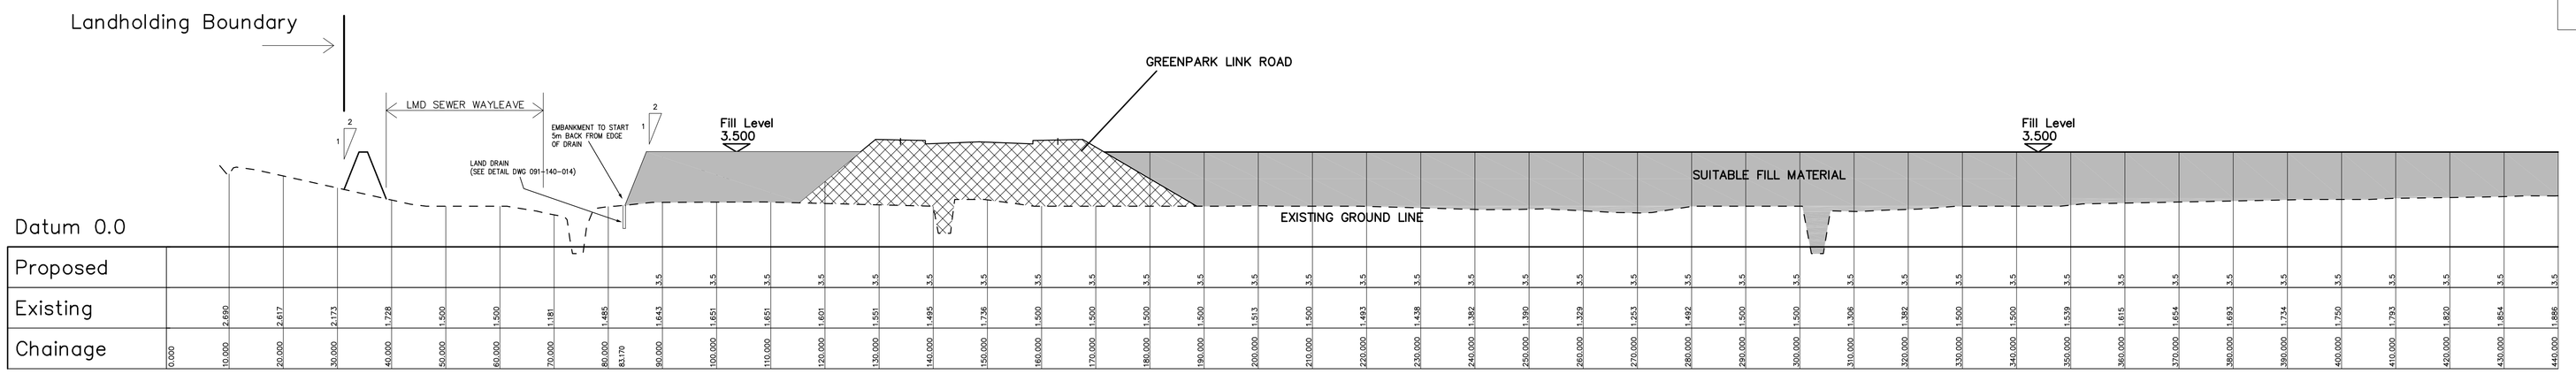

GRIDLINE C
Scale Horizontal 1/500, Vertical 1/100

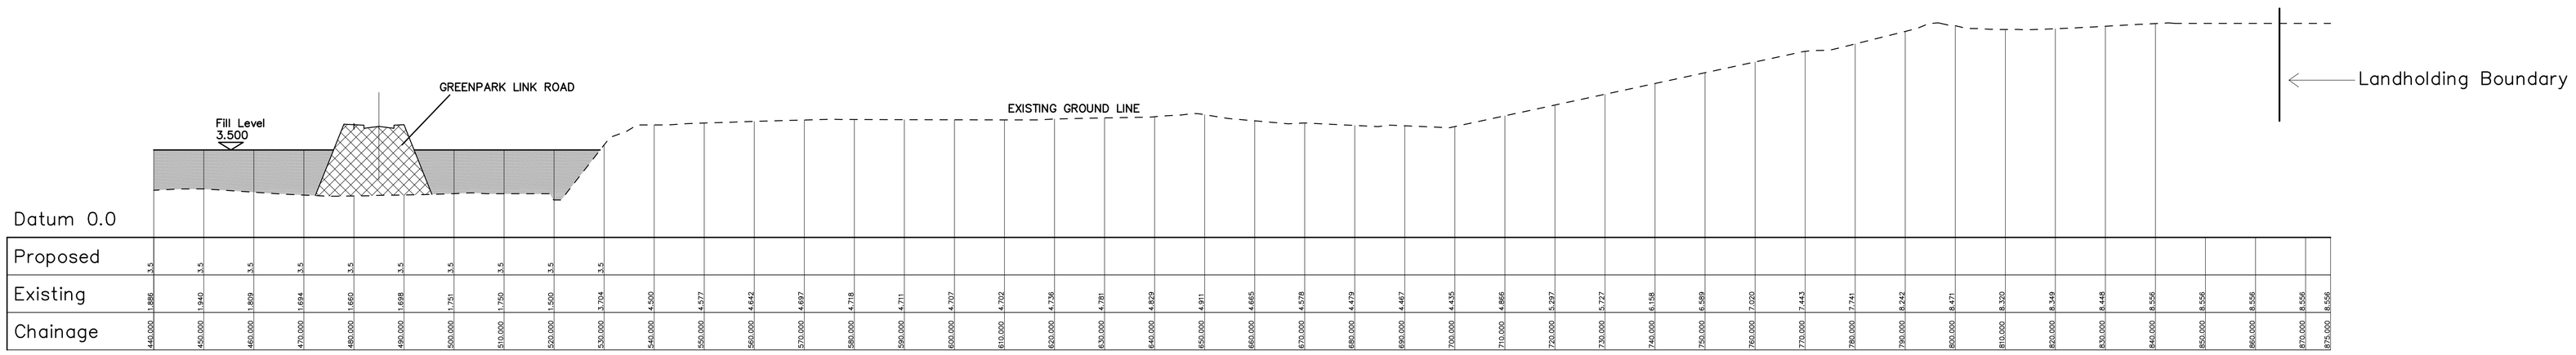

GRIDLINE C (Continued)
Scale Horizontal 1/500,

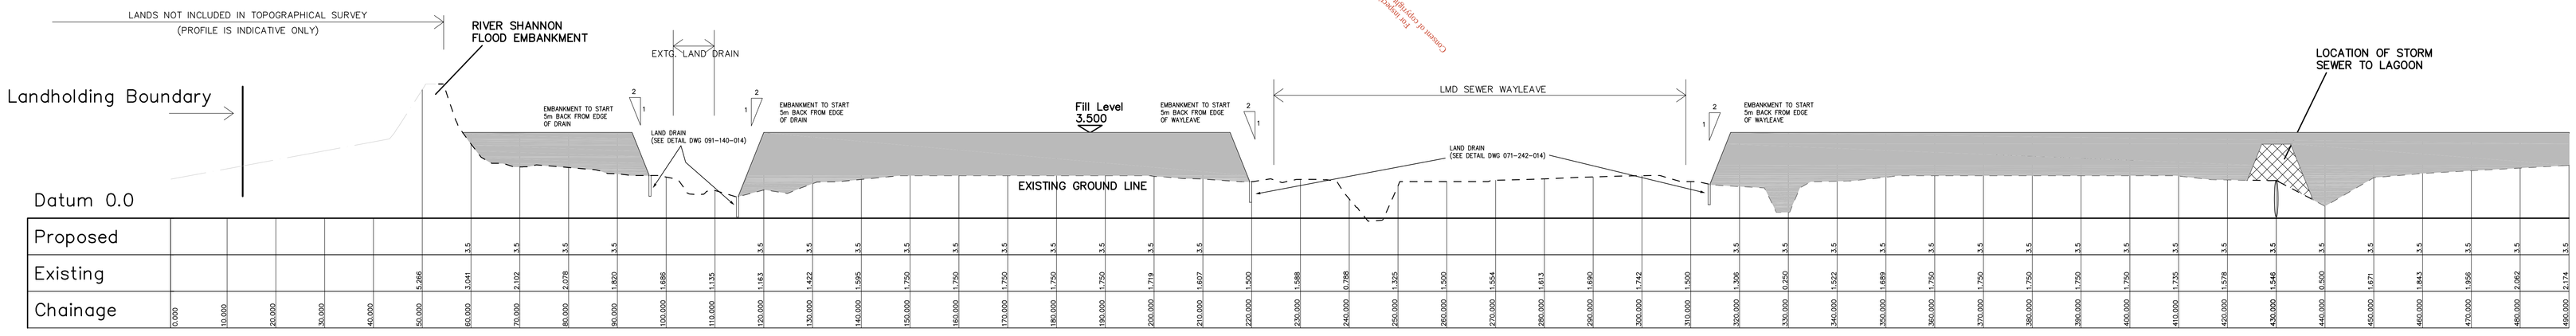

Gridline D
Scale Horizontal 1/500, Vertical 1/100

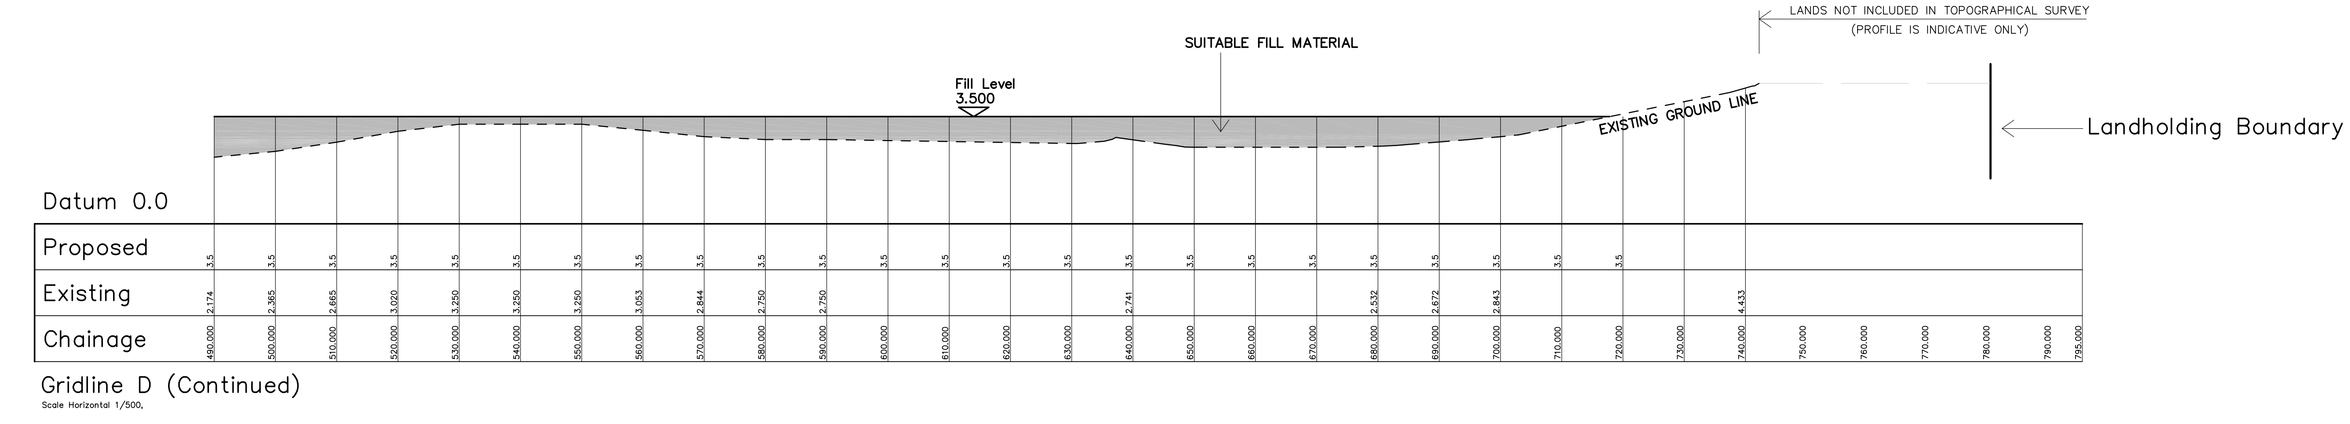

Gridline D (Continued)
Scale Horizontal 1/500,

©Michael Punch & Partners Ltd.
This drawing and any design hereon is the copyright of the Consultants and must not be reproduced without their written consent. All drawings remain the property of the Consultants.

Figured dimension only to be taken from this drawing. All dimensions to be checked on site. Consultants to be informed immediately of any discrepancies before work proceeds.

REV.	AMENDMENT	BY	DATE

Tech. Check:	P.J. Mulcahy
Eng. Check:	Donal Gallery
Approved:	Sinead Kennedy

Job: WASTE LICENCE APPLICATION – GREENPARK
Title: SITE CROSS SECTIONS – SHEET 2

Michael Punch & Partners CONSULTING ENGINEERS
• 97 Henry Street, Limerick, T: 061 313 872, F: 061 319 071, E: limerick@mpp.ie web: www.mpp.ie
• 2nd Floor, Carnegie House, Library Road, Dun Laoghaire, Co. Dublin, T: 01 235 2980, F: 01 235 2985, E: dublin@mpp.ie
• 1 University Technology Centre, Curraheen Road, Bishopstown, Cork, T: 021 438 8100, F: 021 438 8101, E: cork@mpp.ie

Stage:	Planning
Scale @A0:	As Shown
Drawn:	P.J. Mulcahy
Date:	2009-02-10
Drawing No:	091-140-013
Rev:	P0