EPA Export 11-02-2013:23:42:45

CONTIGUOUS SITE

NOTES:
1. THIS DRAWING IS TO BE READ IN CONJUNCTION WITH DRAWING NO: 1009/12/01, 02 AND THE SPECIFICATION
2. ALL MATERIALS, CONSTRUCTION, AND FINISHES TO MATCH EXISTING.
3. ALL WORKS TO BE CARRIED OUT IN ACCORDANCE WITH THE PLANNING PERMISSION CONDITIONS AND THE CURRENT BUILDING REGULATIONS.

LEGEND:

BOUNDARY LINE

PROPOSED WORKS

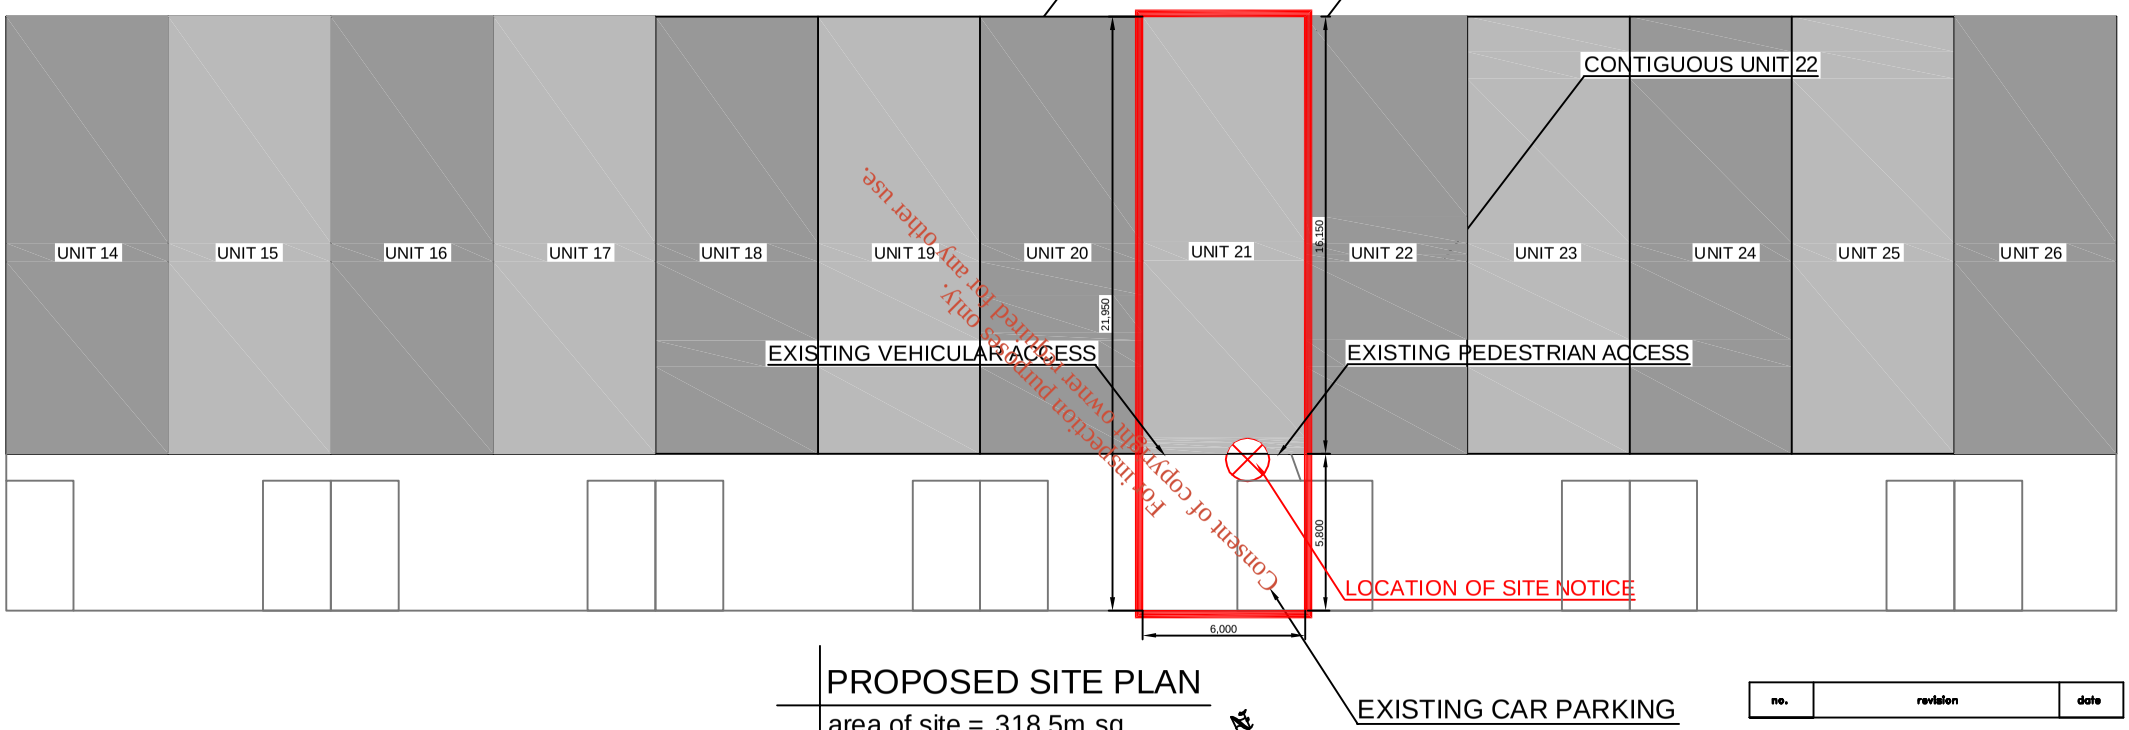

For inspection purposes only.
Consent of copyright owner required for any other use.

PROPOSED SITE PLAN

area of site = 318.5m sq

scale 1:800

GREENOUGE INDUSTRIAL ESTATE

no.	revision	date

EDMOND J. DESMOND & ASSOCIATES
BUILDING & PLANNING CONSULTANTS
100 WINDMILL AVENUE, SWORDS, Co. DUBLIN.
PH.01/8900186. FAX 01/8900186. MOBILE 087/2075367

client: BADRI GHARZEDDINE,
UNIT 21,
GREENOUGE INDUSTRIAL ESTATE,
REDZONE 613,
RATHCOOLE, Co. DUBLIN.

title: PROPOSED SITE PLAN

scale	1:800
date	JUN '12
drawn	ED

drawing no. 1009/12/03