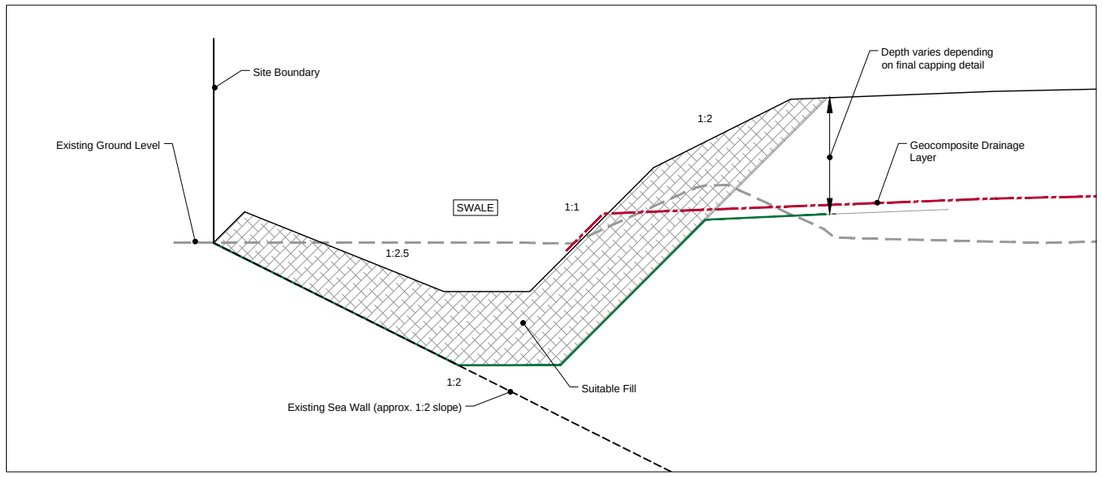

SWALE CROSS SECTION B - B

SCALE 1:100 @ A3

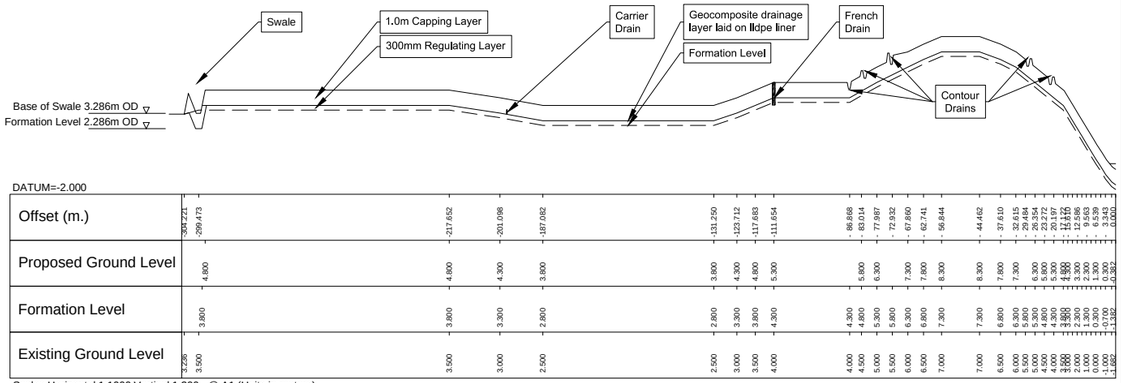

CROSS SECTION A - A

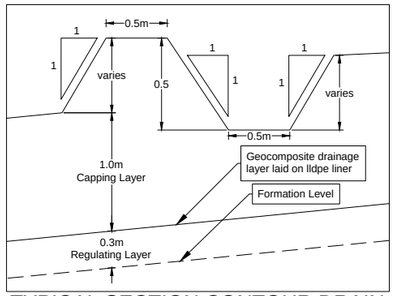

TYPICAL SECTION CONTOUR DRAIN

SCALE 1:50 @ A3

KEY

- Carrier Drain
- Contour Drain
- French Drain
- Swale
- Manhole / Access Chamber
- Headwall

Client

CORK COUNTY COUNCIL

General Notes

(i) This drawing is the property of RPS Consulting Engineers, it is a confidential document and must not be copied, used, or its content divulged without prior written consent.

(ii) All Levels refer to Ordnance Survey Datum, Malin Head.

(iii) DO NOT SCALE, use figured dimensions only, if in doubt ask.

(iv) Hard copies, dwf and pdf will form a controlled issue of the drawing. All other formats (dwg etc) are deemed to be an uncontrolled issue and any work carried out based on these files is at the recipients own risk. RPS will not accept any responsibility for any errors from the use of these files, either by human error by the recipient, listing of the un-dimensioned measurements, compatibility with the recipients software, and any errors arising when these files are used to aid the recipients drawing production, or setting out on site.

No.	Date	Dn. Chk.	Amendment / Issue	App
F01	07.11.13	RH ER	FINAL ISSUE	ER
A01	24.04.13	RH ER	ISSUE FOR APPROVAL	ER
D01	Apr.'13	RH ER	DRAFT ISSUE	ER

West Pier
Business Campus
Dun Laoghaire
Co Dublin

T +353 1 4882900
F +353 1 2835676
W www.rpsgroup.com/ireland
E ireland@rpsgroup.com

Drawn	JBR
Checked	CP
Approved	CP
Date	March 2013
Scale	nts @ A1 nts @ A3

Project

EAST TIP REMEDIATION PROJECT

Title

PRELIMINARY SURFACE DRAINAGE LAYOUT
SITE CROSS SECTION & SWALE CROSS SECTION

Job No.	File Ref.	Drg. No.	Rev.
MCE0734	MCE0734DG1009dF01.dwg	DG1009d	F01

R:\MCE0734_Haulbowline Waste Sampling\8.0 Drawings\DG\SERIES 1000 - WASTE LICENCE APPLICATION\MCE0734DG1009dF01.dwg