Sheet FTC-A1-2015 rev. A (template filed in O:\Acad\Templates\Autocad\ (Dec 2015) - template externally referenced

NOT FOR CONSTRUCTION UNLESS SPECIFICALLY STATED OTHERWISE

No part of this document may be reproduced or transmitted in any form or stored in any retrieval system of any nature without the written permission of Fehily Timoney & Company as copyright holder except as agreed for use on the project for which the document was originally issued.
Do not scale. Use figured dimensions only. If in doubt - Ask!

LEGEND:

Site Boundary

Contours @ 1m Intervals

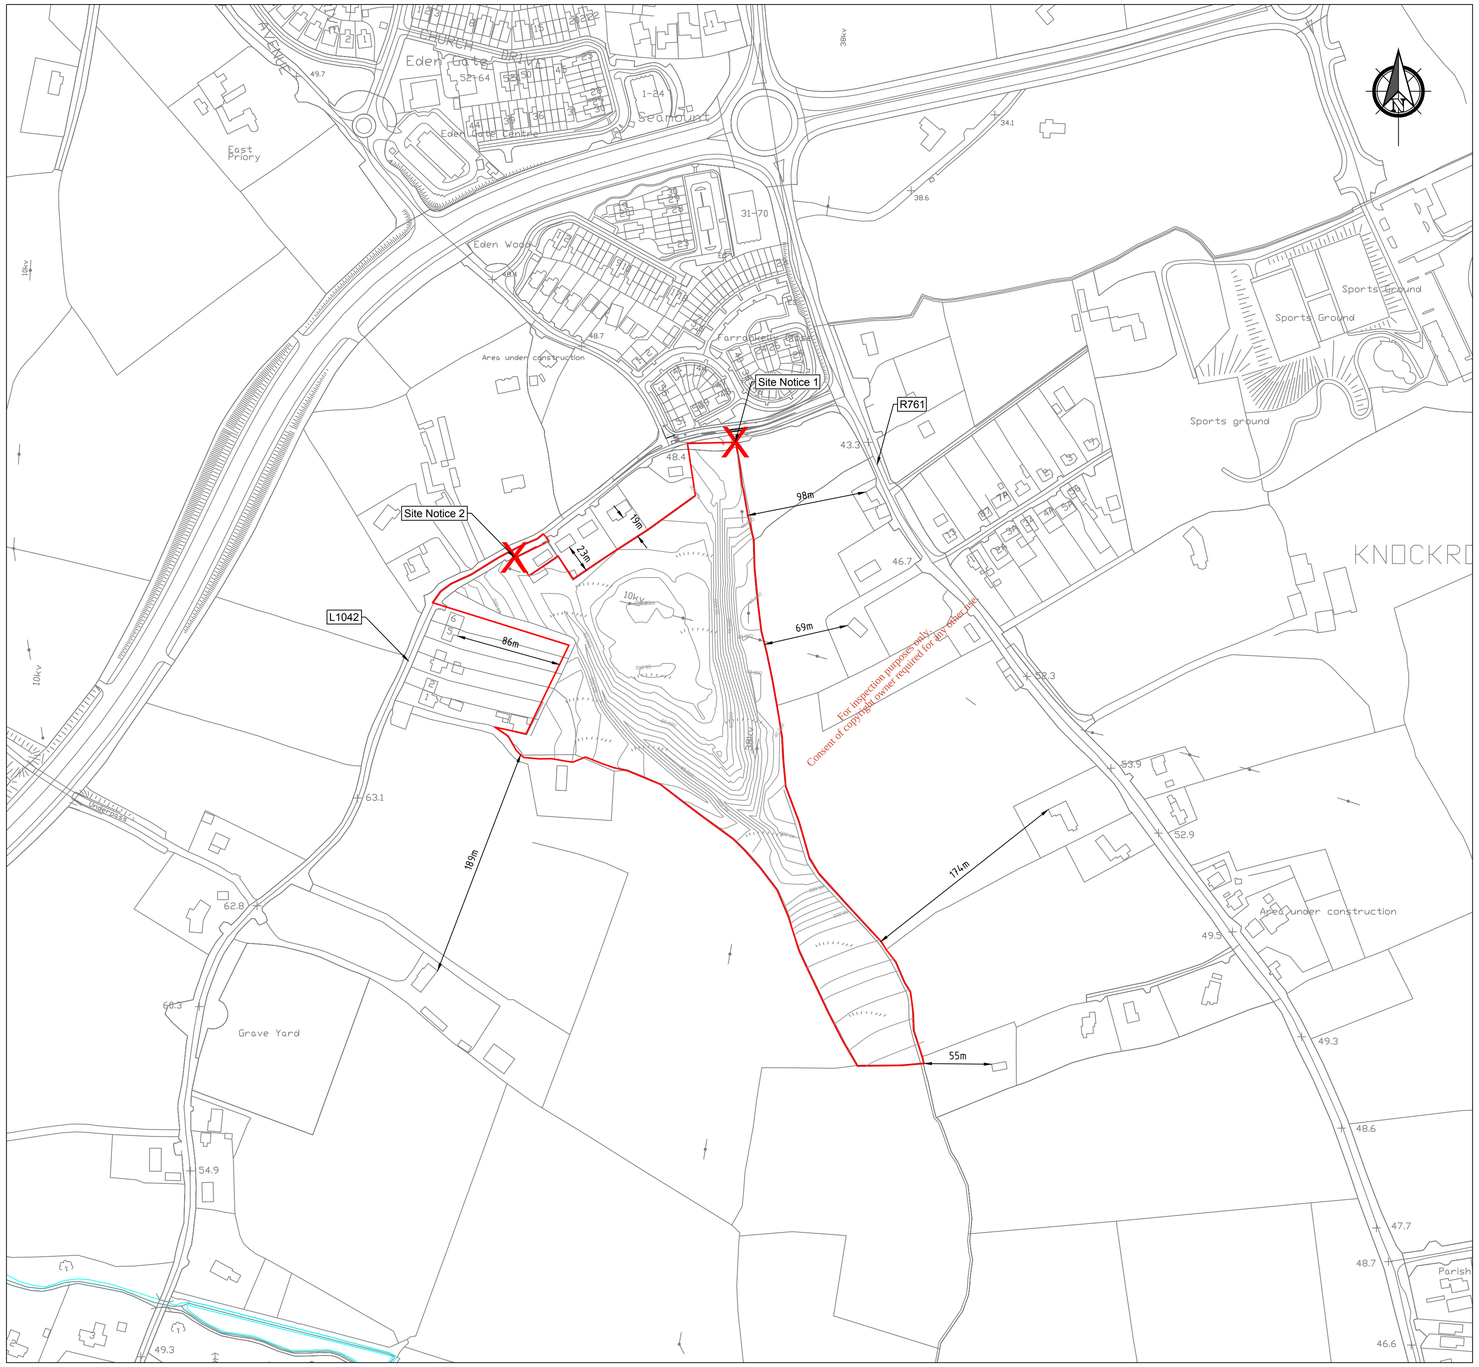

SITE LOCATION MAP

Scale 1:2500

0m 25m 50m 75m 100m 125m 150m 175m 200m 225m 250m

Scale 1:2500

Includes Ordnance Survey Ireland data reproduced under OSI License number 2016/35CCMA/Wicklow County Council. Unauthorised reproduction infringes Ordnance Survey Ireland and Government of Ireland copyright. © Ordnance Survey Ireland. 6" Map Sheet WW013, OsMap No's 3732-A, 3732-B, 3732-C, 3732-D

Rev.	Drawn	Chk'd	App'd		
A	GW	DM	DM	Cork 18.08.16	ISSUE FOR PLANNING
				Rev Origin / Date	Description

Revision History: A — PLANNING

Name of Client

WICKLOW COUNTY COUNCIL

Name of Job

PRETTY BUSH WASTE SOILS RECOVERY FACILITY & ECO PARK

Title of Drawing

1:2500 SITE LOCATION MAP

Scales Used	This Drawing was printed to
1:2500	A1-

Dwg. No.	Rev.
LW15-247-01-0100-002	A

O:\ACAD\2015\LW15\247\HIGHWAYS\0100\LW15-247-01-0100-002

FEHILY TIMONEY & COMPANY

CONSULTANTS IN ENGINEERING & ENVIRONMENTAL SCIENCES

W: www.fehilytimoney.ie, E: info@ftco.ie

Core House, Pouladuff Rd, Cork, Ireland.
T:+353-21-4964133, F:+353-21-4964464

J5 Plaza, North Park Business Park, North Road, Dublin 11, Ireland
T:+353-1-6583500, F:+353-1-6583501

ORIGINAL DRAWING SIZE A1 - (841 x 594)

SCALE HORIZ.

SCALE - VERTICAL

EPA Export 12-10-2016:02:56:56