Sheet FTC-A1-2015 rev. A (template filed in Q:\Acad\Templates\Autocad) (Dec 2015) - template externally referenced

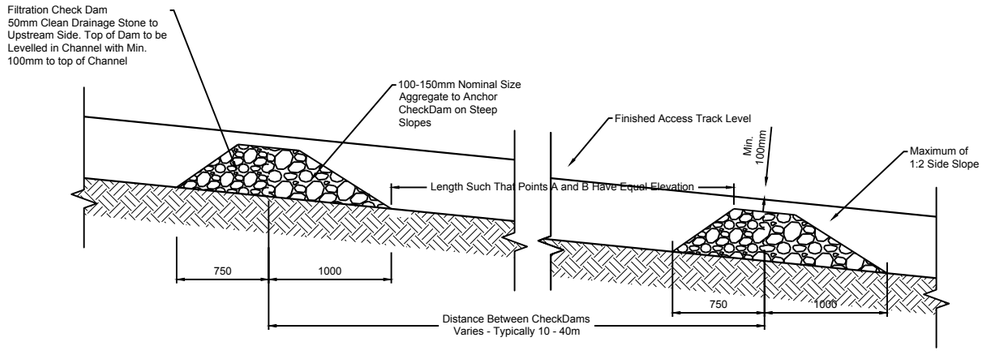

DRAINAGE CHANNEL CHECK DAM DETAIL
REQUIRED WHERE SLOPE >6%

Scale 1:50

For inspection purposes only.
Consent of copyright owner required for any other use.

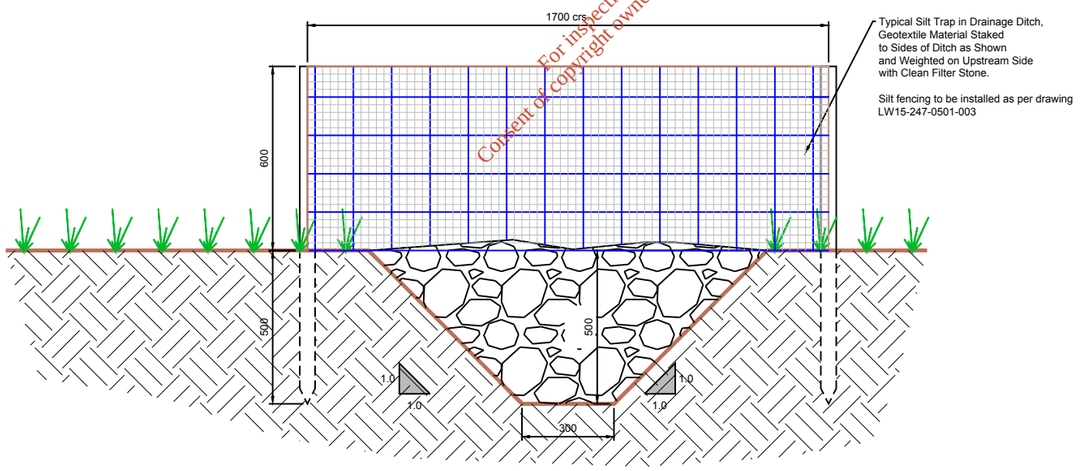

SILT TRAP IN DRAINAGE DITCH

Scale 1:20

NOT FOR CONSTRUCTION UNLESS SPECIFICALLY STATED OTHERWISE

No part of this document may be reproduced or transmitted in any form or stored in any retrieval system of any nature without the written permission of Fehily Timoney & Company as copyright holder except as agreed for use on the project for which the document was originally issued.
Do not scale. Use figured dimensions only. If in doubt - Ask!

NOTES:

1. Check Dams to be embedded into the side walls and invert of the drainage ditch excavation by at least 100mm.
2. Where downslope conditions are suitable i.e. area of dry vegetated ground with a continuous slope away from the road, breakout Outfalls may be used for road drainage.
3. Silt traps to be installed in road drainage ditches.

Rev.	Drawn	Chk'd	App'd	Rev Origin / Date	Description
A	GW	RDW	DM	Cork 18.08.16	ISSUE FOR PLANNING

Revision History: A — PLANNING

Name of Client

WICKLOW COUNTY COUNCIL

Name of Job

PRETTY BUSH WASTE SOILS RECOVERY FACILITY & ECO PARK

Title of Drawing

CHECK DAM AND SILT TRAP DETAIL

Scales Used
1:50, 1:20

This Drawing was printed to A3-

Dwg. No.
LW15-247-01-0501-002

Rev.
A

Q:\ACAD\2015\LW15\247\HIGHWAYS\0501\LW15-247-01-0501-002

FEHILY TIMONEY & COMPANY
CONSULTANTS IN ENGINEERING & ENVIRONMENTAL SCIENCES
W: www.fehilytimoney.ie, E: info@ftco.ie
Core House, Pouladuff Rd, Cork, Ireland.
T:+353-21-4964133, F:+353-21-4964464
J5 Plaza, North Park Business Park, North Road, Dublin 11, Ireland
T:+353-1-6583500, F:+353-1-6583501

Scale 1:50

ORIGINAL DRAWING SIZE A1 - (841 x 594)
SCALE HORIZ.
SCALE - VERTICAL
EPA Export 12-10-2016:02:08:29