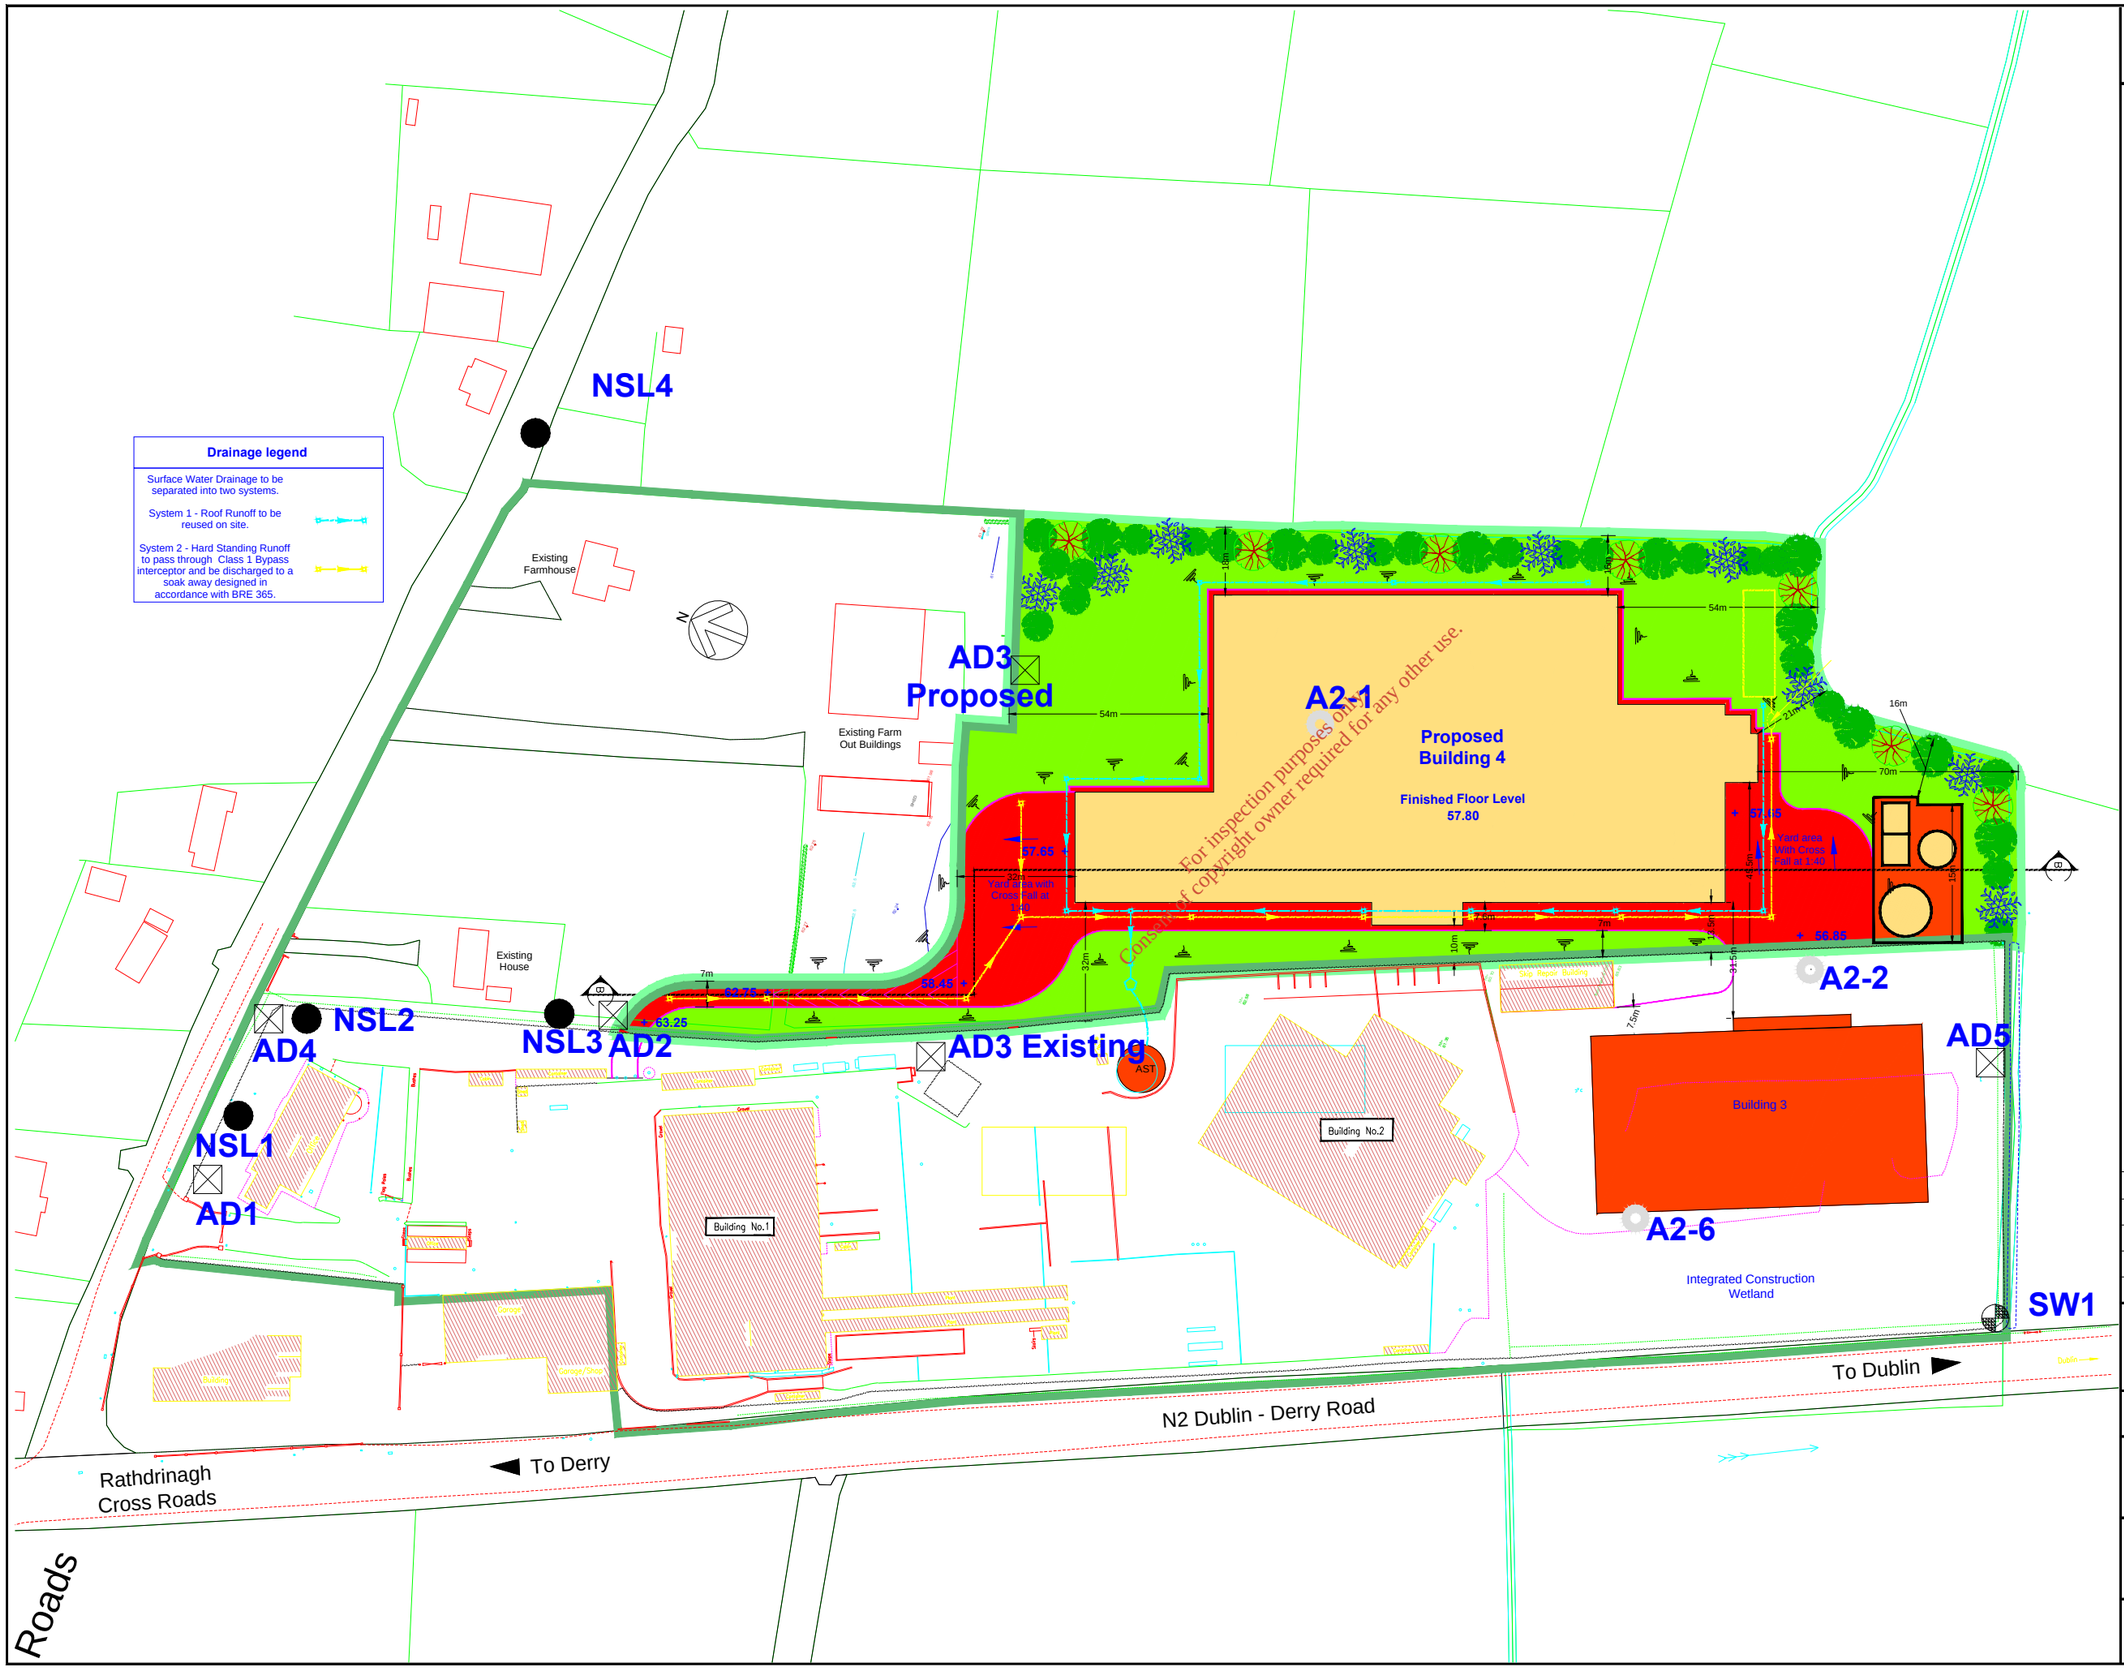

NOTES

LEGEND:

- Denotes Sewer Monitoring Location
- Denotes Surface Emission/Monitoring Location
- Denotes Noise Monitoring Locations
- Denotes Air Emission/Monitoring Point
- Denotes Dust Monitoring point

#	I.D.	EASTING	NORTHING
1	AD-1	297300	269480
2	AD-2	297374	269422
3	AD-3	297481	269324
4	AD-4	297352	269483
5	AD-5	297500	269028
6	NSL-1	297303	269484
7	NSL-2	297357	269479
8	NSL-3	297371	269430
9	NSL-4	297526	269481
10	SW-1	297448	269009
11	A2-1	297551	269250
12	A2-2	297519	269092
13	A2-6	297435	269109

REV	DATE	DESCRIPTION	DRN	CHKD	APP
D	01/02/2017	W0140-05	RP	JOC	
C	6/09/2011	FURTHER INFO	MW	JOC	
B	15/04/2011	ARTICLE 14	MW	JOC	
C	18/09/09	ISSUE	MW	JOC	••

O' Callaghan Moran & Associates.
Granary House, Rutland Street,
Cork, Ireland.
Tel. (021) 4321521 Fax. (021) 4321522
email : ocm@indigo.ie

This drawing is the property of O'Callaghan Moran & Associates and shall not be used, reproduced or disclosed to anyone without the prior written permission of O'Callaghan Moran & Associates and shall be returned upon request.

CLIENT

PANDA

TITLE

MONITORING & EMISSION LOCATIONS

SCALE	DRAWING No.	REV.
1:600 A3	3	D

DOS Filename : *********

EPA Export 09-05-2017:03:11:32