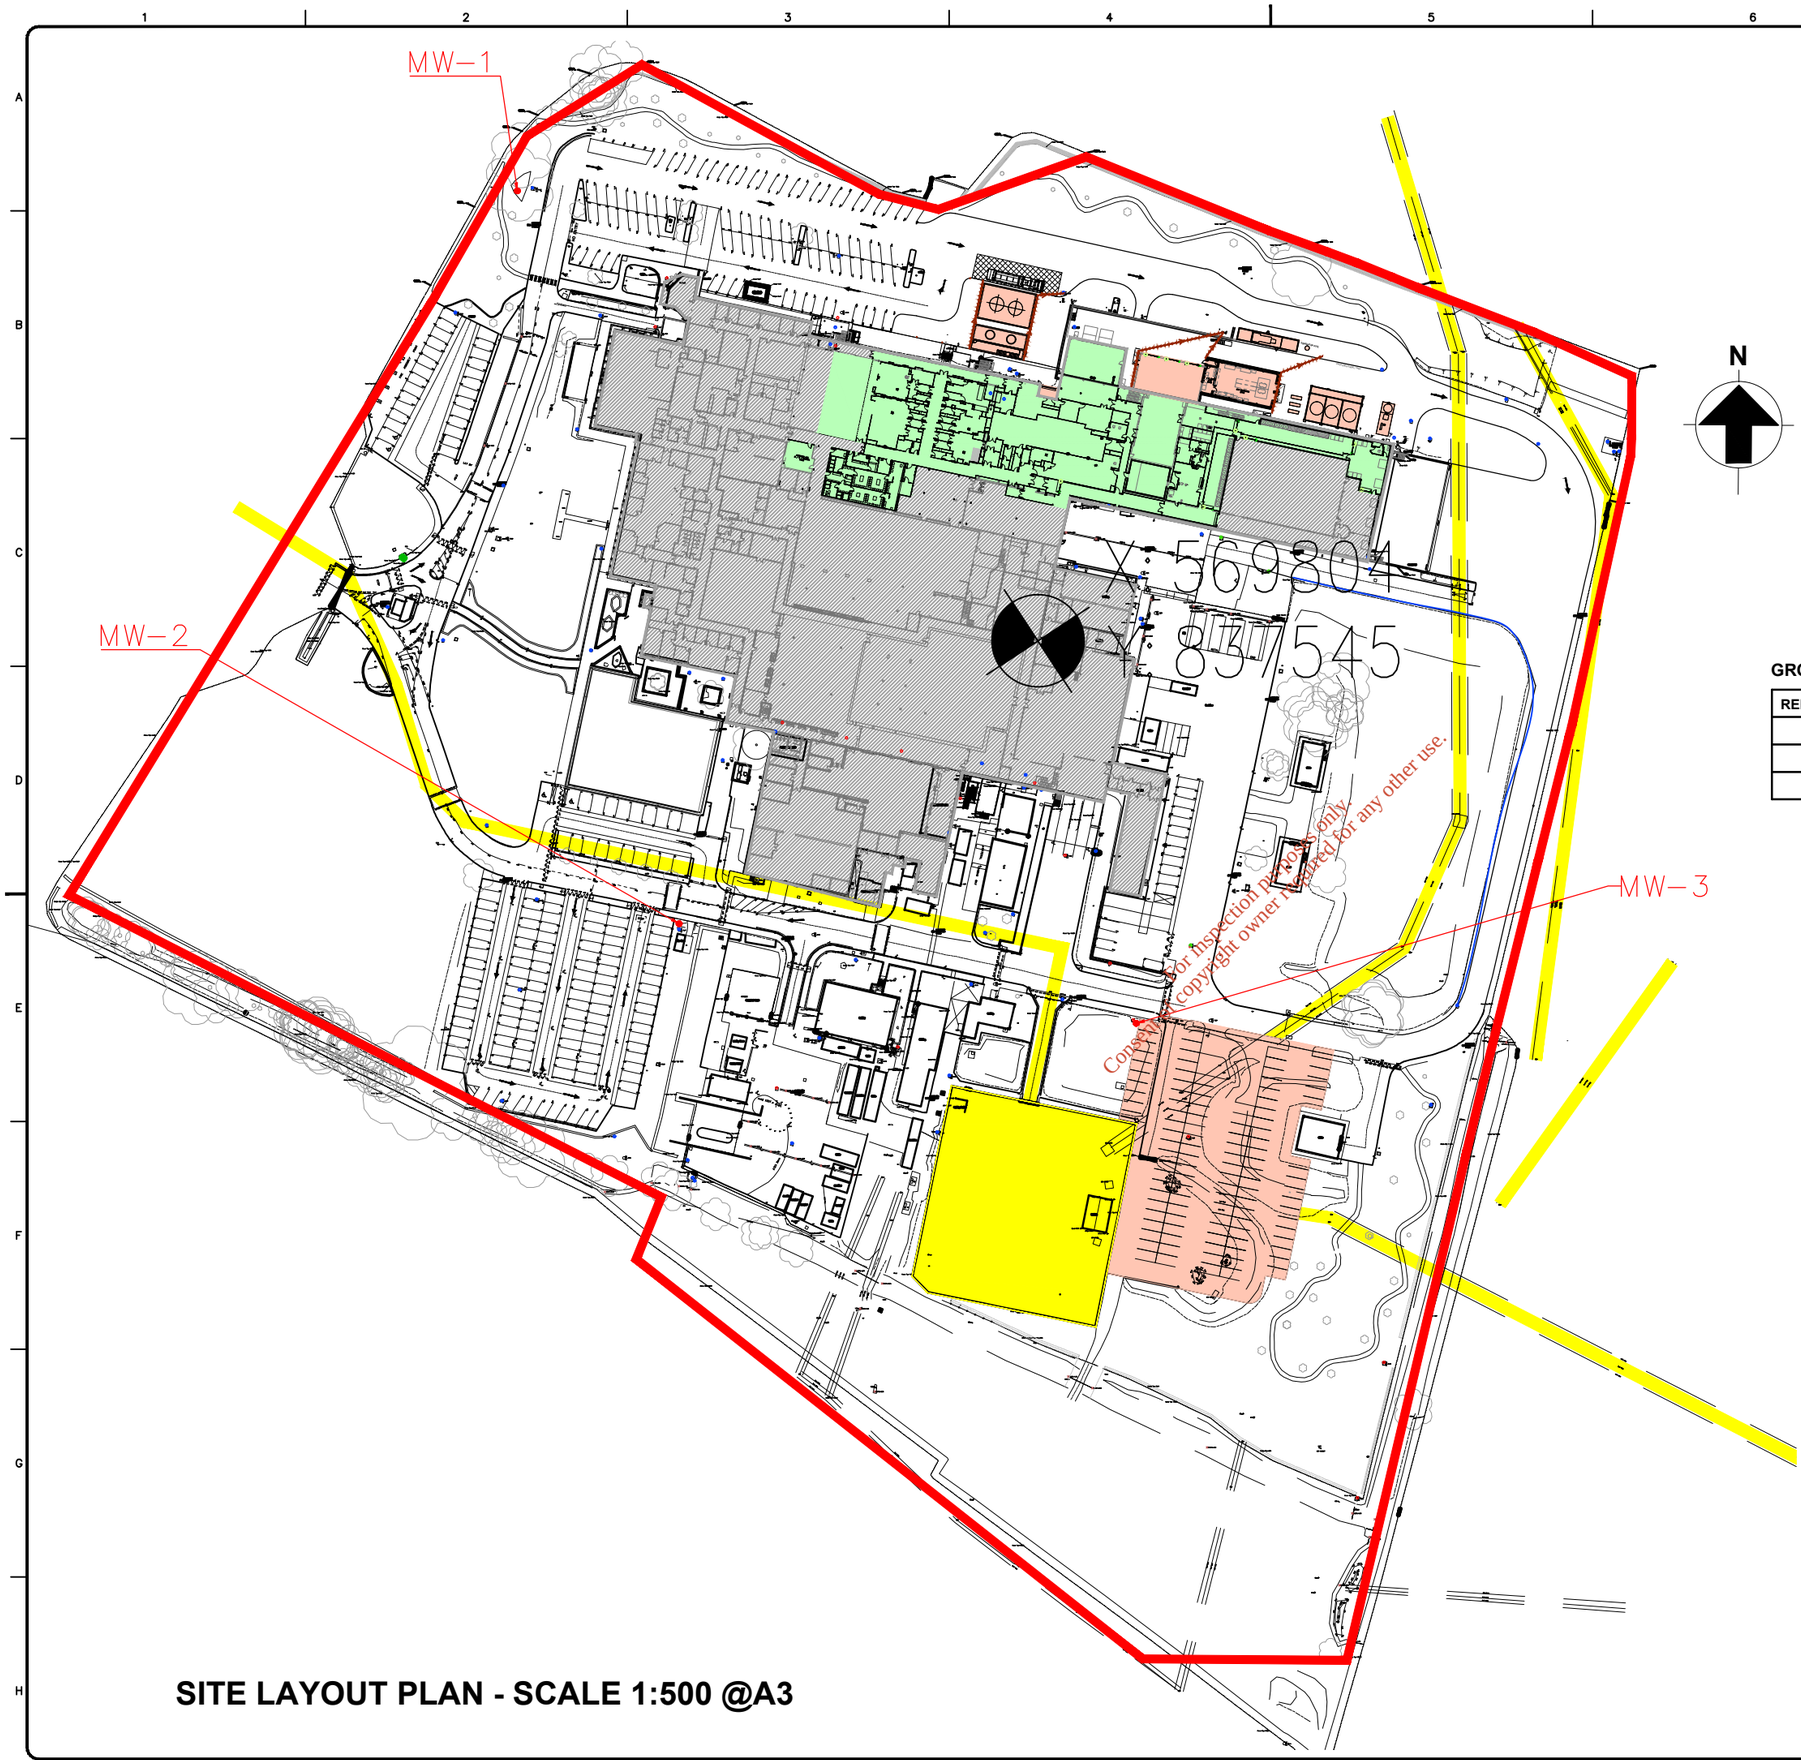

Consent of copyright owner required for any other use.
For inspection purposes only.

GROUND WELL

REF. POINT	EASTING	NORTHING
MW-1	569676	837655
MW-2	569716	837475
MW-3	569828	837451

SITE LAYOUT PLAN - SCALE 1:500 @A3

NORTH INDICATOR

KEYPLAN LOCATION

Notes:

- EXTENT OF LANDS SUBJECT TO I.E.D LICENCE APPLICATION
- WAYLEAVE
- PROPOSED INTEGRATED BIO-CHEMICAL MANUFACTURING FACILITY
- PROPOSED NEW YARD LAYOUT/ ELECTRICAL EXTENSION / ENCLOSURE TO WALLED YARD AND TEMPORARY CONTRACTORS CAR PARK.
- EXISTING FACILITY
- GRID COORDINATE

STATUS

REV	Subject of revision	DRW	CHK	APPROVED	DATE
A	Issued for I.E.D Application				31 Aug 2018

JACOBS®

Merrion House
Merrion Road
Dublin 4
Ireland

Tel: 353+1 269 5666
Fax: 353+1 269 5497
Web: www.jacobs.com

THIS DRAWING AND/OR ITS CONTENTS, INFORMATION AND PRINCIPLES OF DESIGN ARE THE EXCLUSIVE PROPERTY OF JACOBS ENGINEERING AND IS SUBMITTED TO YOU WITH THE AGREEMENT THAT IT IS NOT TO BE REPRODUCED IN ANY MANNER, COPIED OR MODIFIED, NOR IS IT TO BE RELEASED IN PART OR IN WHOLE TO ANY OTHER FIRM OR INDIVIDUAL FOR ANY OTHER PROJECT, EXCEPT BY WRITTEN AGREEMENT WITH JACOBS ENGINEERING. ACCEPTANCE OF THIS DRAWING WILL BE CONSTRUED AS AN AGREEMENT TO THIS STATEMENT.

PROJECT
AbbVie
Trinity BT
Ballytivnan, Sligo
Ballytivnan, Sligo

LOGO
abbvie

DRAWING TITLE
I.E.D Licence Application
Ground Well Location

CADFILE REF	DWG SCALE	PLOT SCALE	STARTED BY	START DATE
99B04P009.DWG	1:500	1:1		

PROJECT NO	DRAWING NO	REVISION
76635800	99/B.04P/009	A

[Metric A3: 420x297] DO NOT SCALE, THIS DRAWING WAS GENERATED USING CAD AND MUST NOT BE ALTERED MANUALLY

EPA Export 27-09-2018:03:39:38